


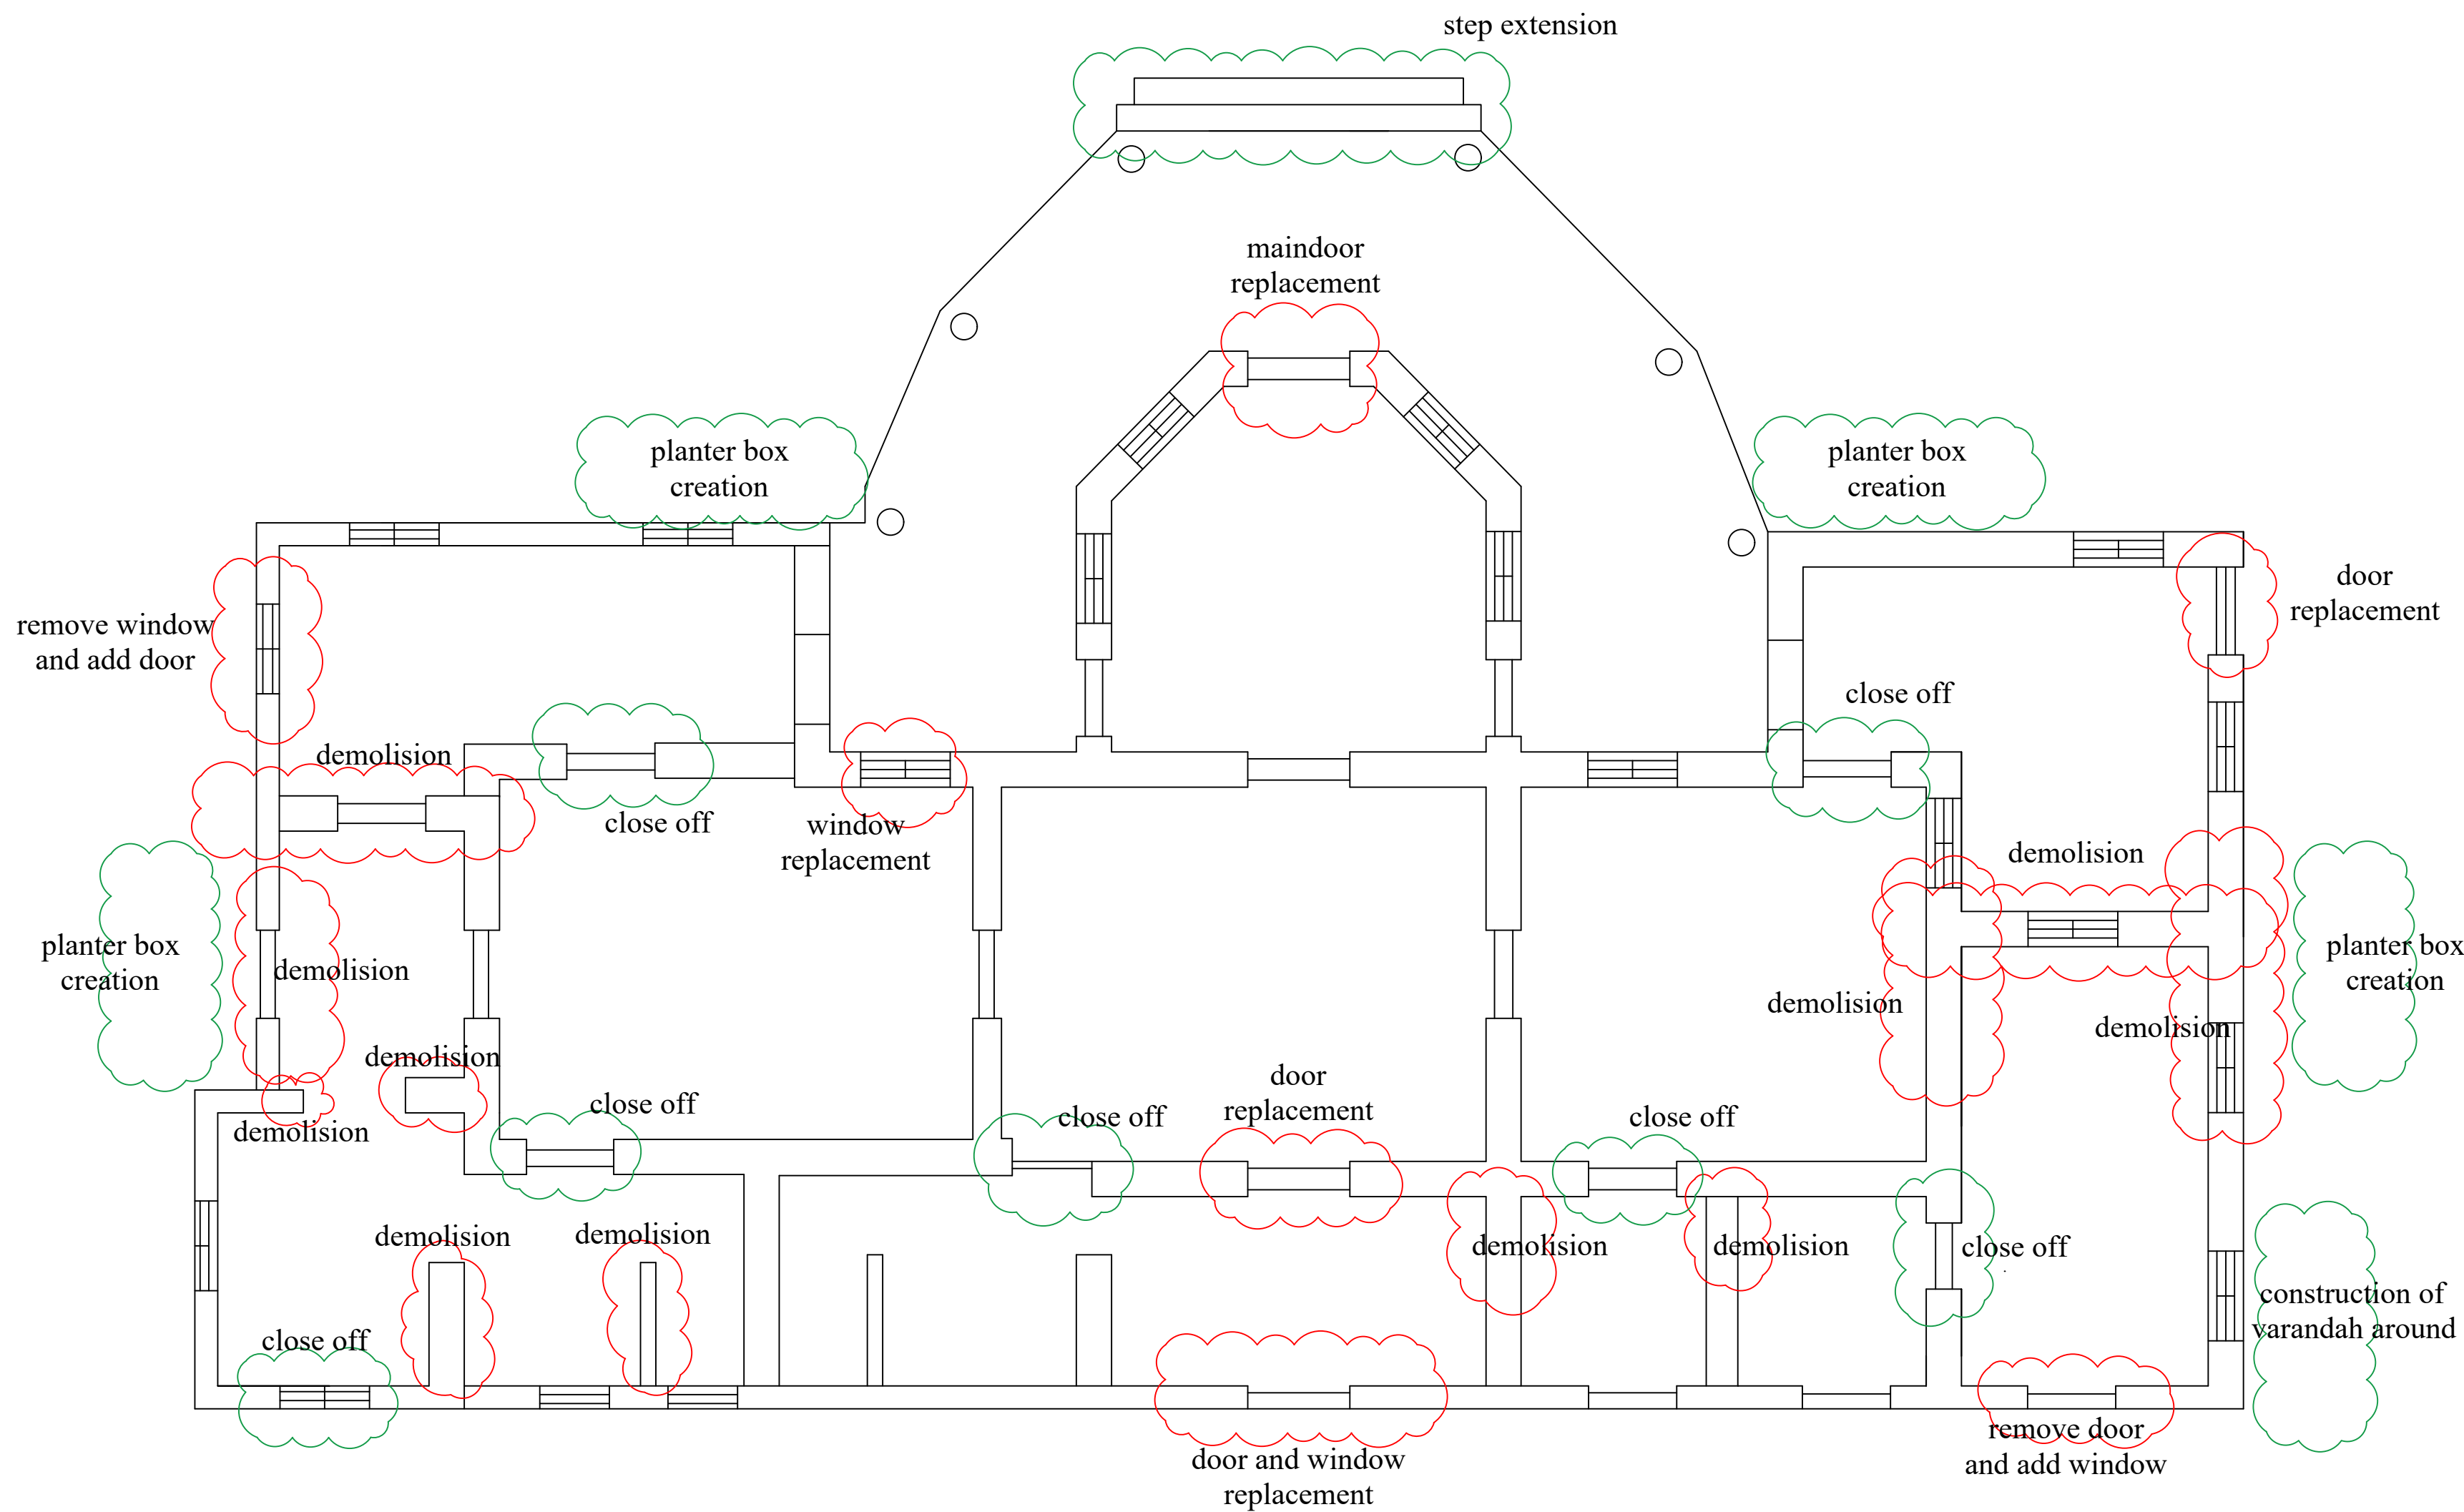

WORKS TO BE DONE IN EXISTING STRUCTURE

COPYRIGHT
THIS DRAWING IS PROTECTED UNDER COPYRIGHT. NOT TO BE REPRODUCED OR COPIED TO A THIRD PARTY OR USED FOR ANY PURPOSE OTHER THAN THE PROJECT TO WHICH ISSUED WITHOUT THE KNOWLEDGE AND CONSENT OF THE HITES DESIGN OFFICE.

- NOTE / LEGEND**
1. ALL DIMENSIONS ARE IN CENTIMETRES
 2. DO NOT SCALE THE DRAWING
 3. ALL LEVELS ARE IN CM
 4. ONLY WRITTEN DIMENSIONS ARE TO BE FOLLOWED.

R E V I S I O N S					
NO.	DATE	DESCRIPTION	DWN	CKD	APD
R0		INITIAL DRAWING			

NAME OF CLIENT/ OWNER

HIGHER EDUCATION DEPARTMENT
GOVT. OF KERALA

A & E DESIGN & PMC



(A fully owned subsidiary of HLL Lifecare Ltd.)
(A Government of India Enterprise)
HLL Bhavan , Golden Jubilee Block,
Thiruvananthapuram, Kerala
Tel: +91 471 2775500
web : www.hllhites.com

PROJECT TITLE :

HLL HERITAGE MUSEUM

DRAWING TITLE : ARCHITECTURAL DRAWING

EXISTING PLAN

DWG NO :

STATUS :

SCALE :


SIGN DATE

DRAWN BY

CHECKED BY

APPROVED BY

HLL MUSEUM PLAN

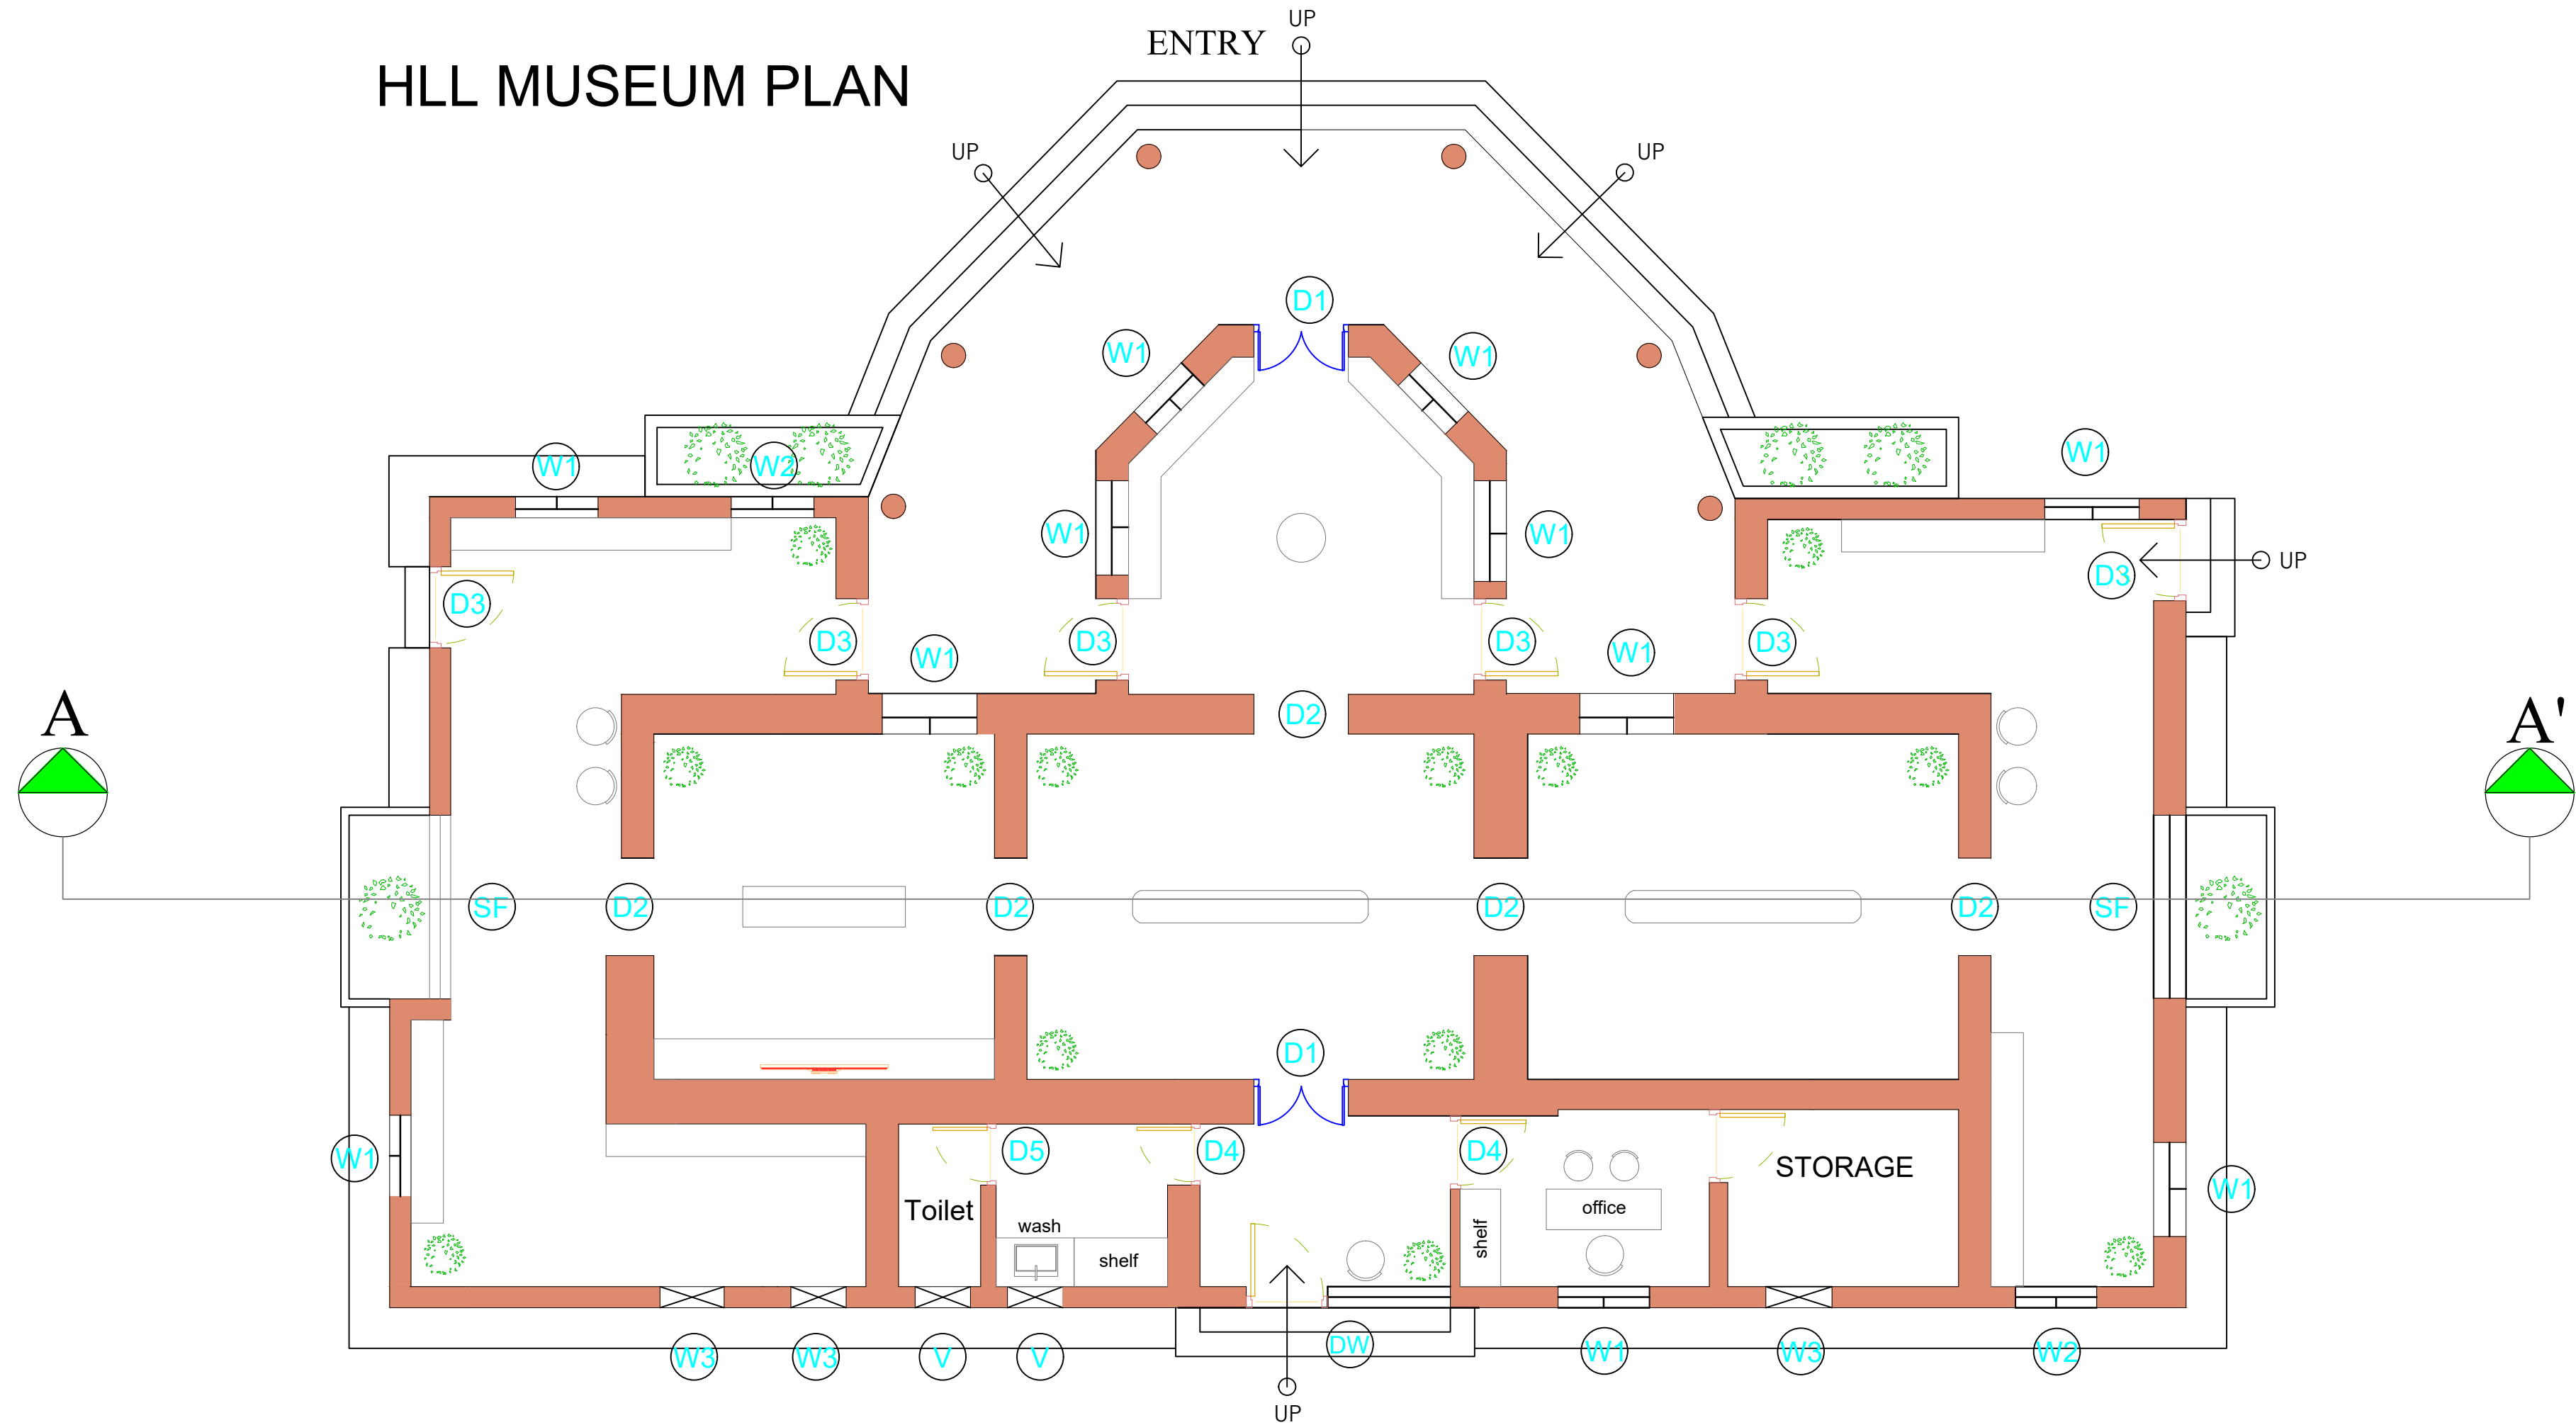

PROPOSED FLOOR PLAN

COPYRIGHT

THIS DRAWING IS PROTECTED UNDER COPYRIGHT. NOT TO BE REPRODUCED OR COPIED TO A THIRD PARTY OR USED FOR ANY PURPOSE OTHER THAN THE PROJECT TO WHICH ISSUED WITHOUT THE KNOWLEDGE AND CONSENT OF THE HITES DESIGN OFFICE.

NOTE / LEGEND

1. ALL DIMENSIONS ARE IN CENTIMETRES
2. DO NOT SCALE THE DRAWING
3. ALL LEVELS ARE IN CM
4. ONLY WRITTEN DIMENSIONS ARE TO BE FOLLOWED.

REVISIONS					
NO.	DATE	DESCRIPTION	DWN	CKD	APD
R0		INITIAL DRAWING			

NAME OF CLIENT/ OWNER

HIGHER EDUCATION DEPARTMENT
GOVT. OF KERALA

A & E DESIGN & PMC



(A fully owned subsidiary of HLL Lifecare Ltd.)
(A Government of India Enterprise)
HLL Bhavan , Golden Jubilee Block,
Thiruvananthapuram, Kerala
Tel: +91 471 2775500
web : www.hllhites.com

PROJECT TITLE :

HLL HERITAGE MUSEUM

DRAWING TITLE : ARCHITECTURAL DRAWING

PROPOSED PLAN

DWG NO :

STATUS :


SCALE :

SIGN DATE


DRAWN BY

CHECKED BY

APPROVED BY

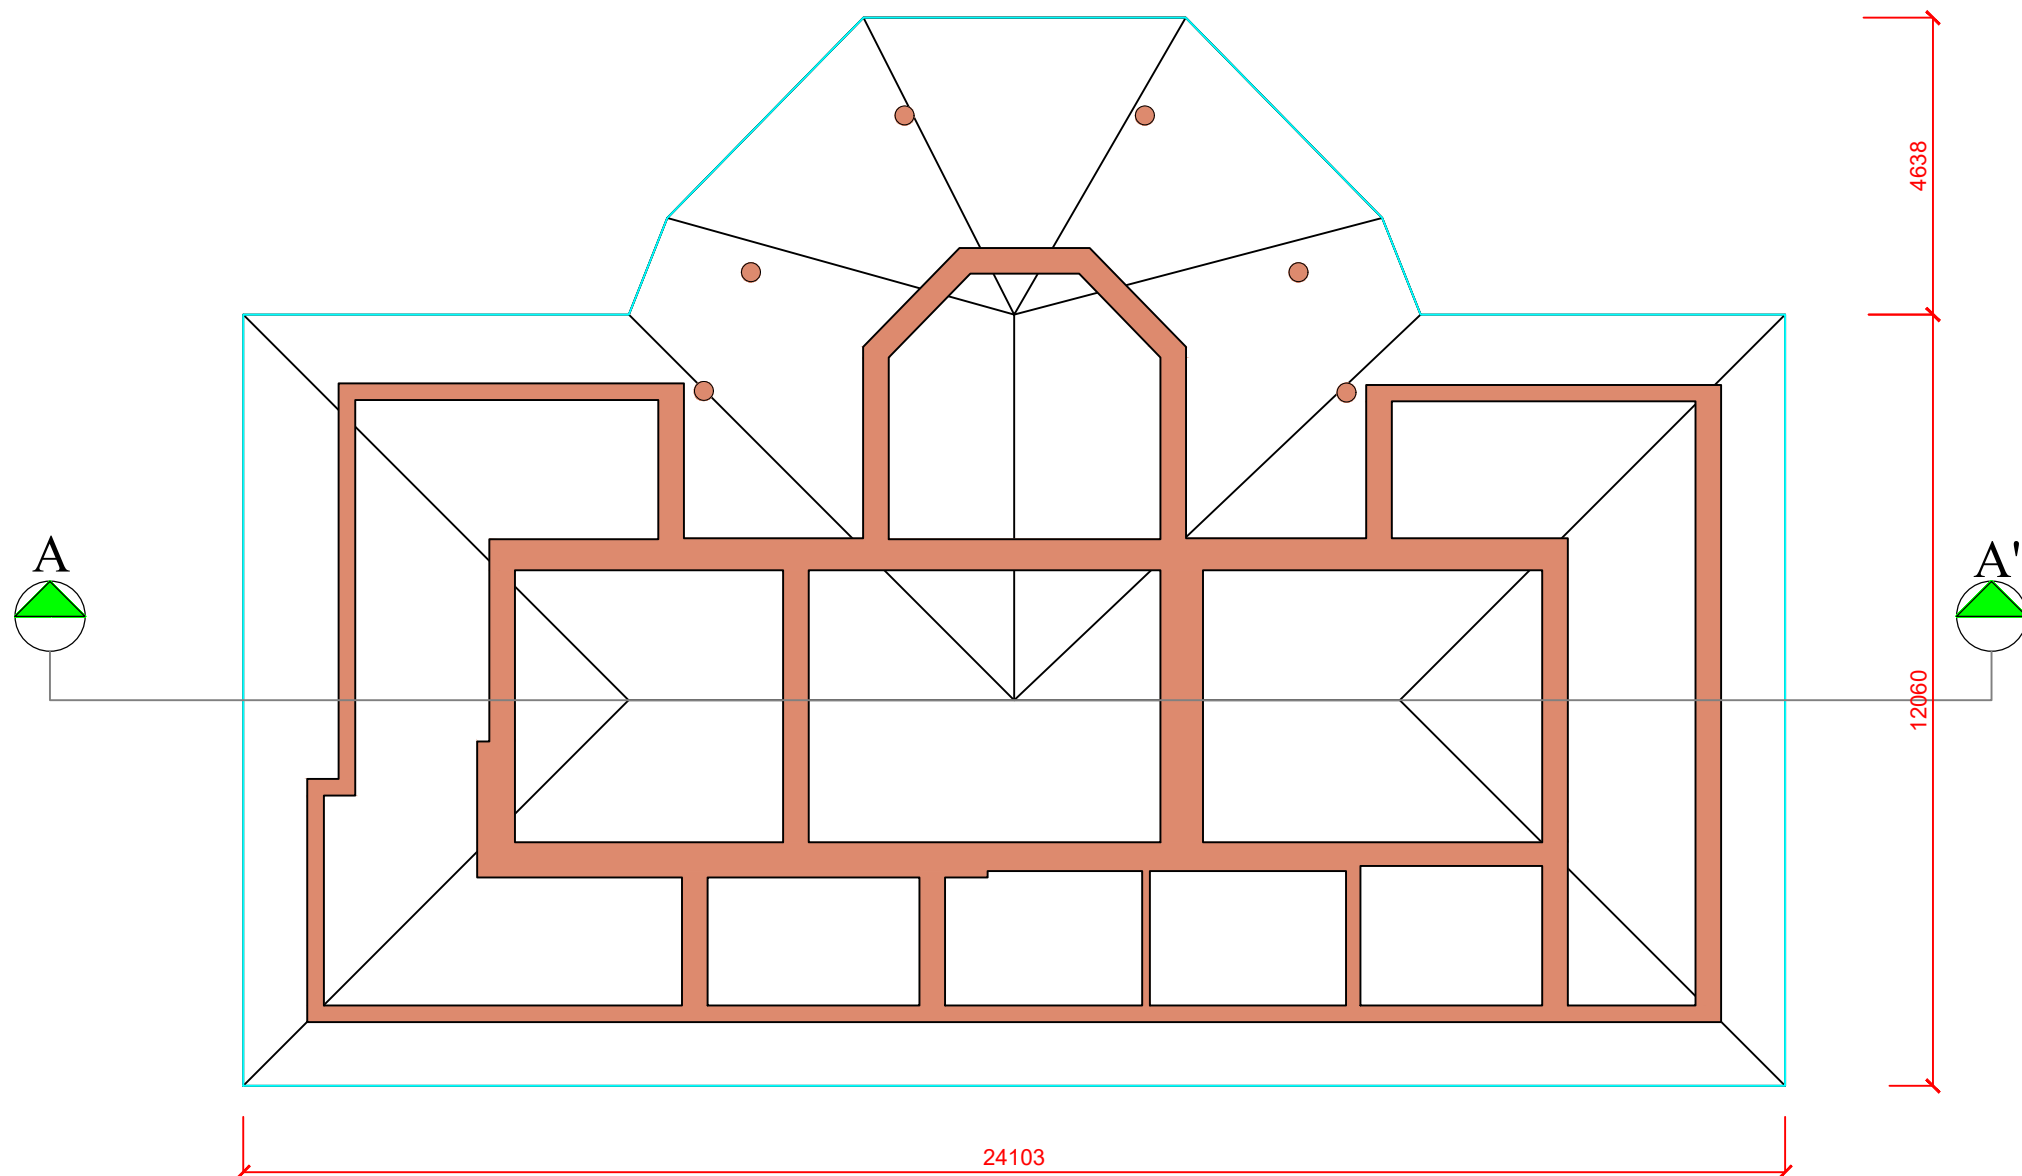

ROOF LAYOUT

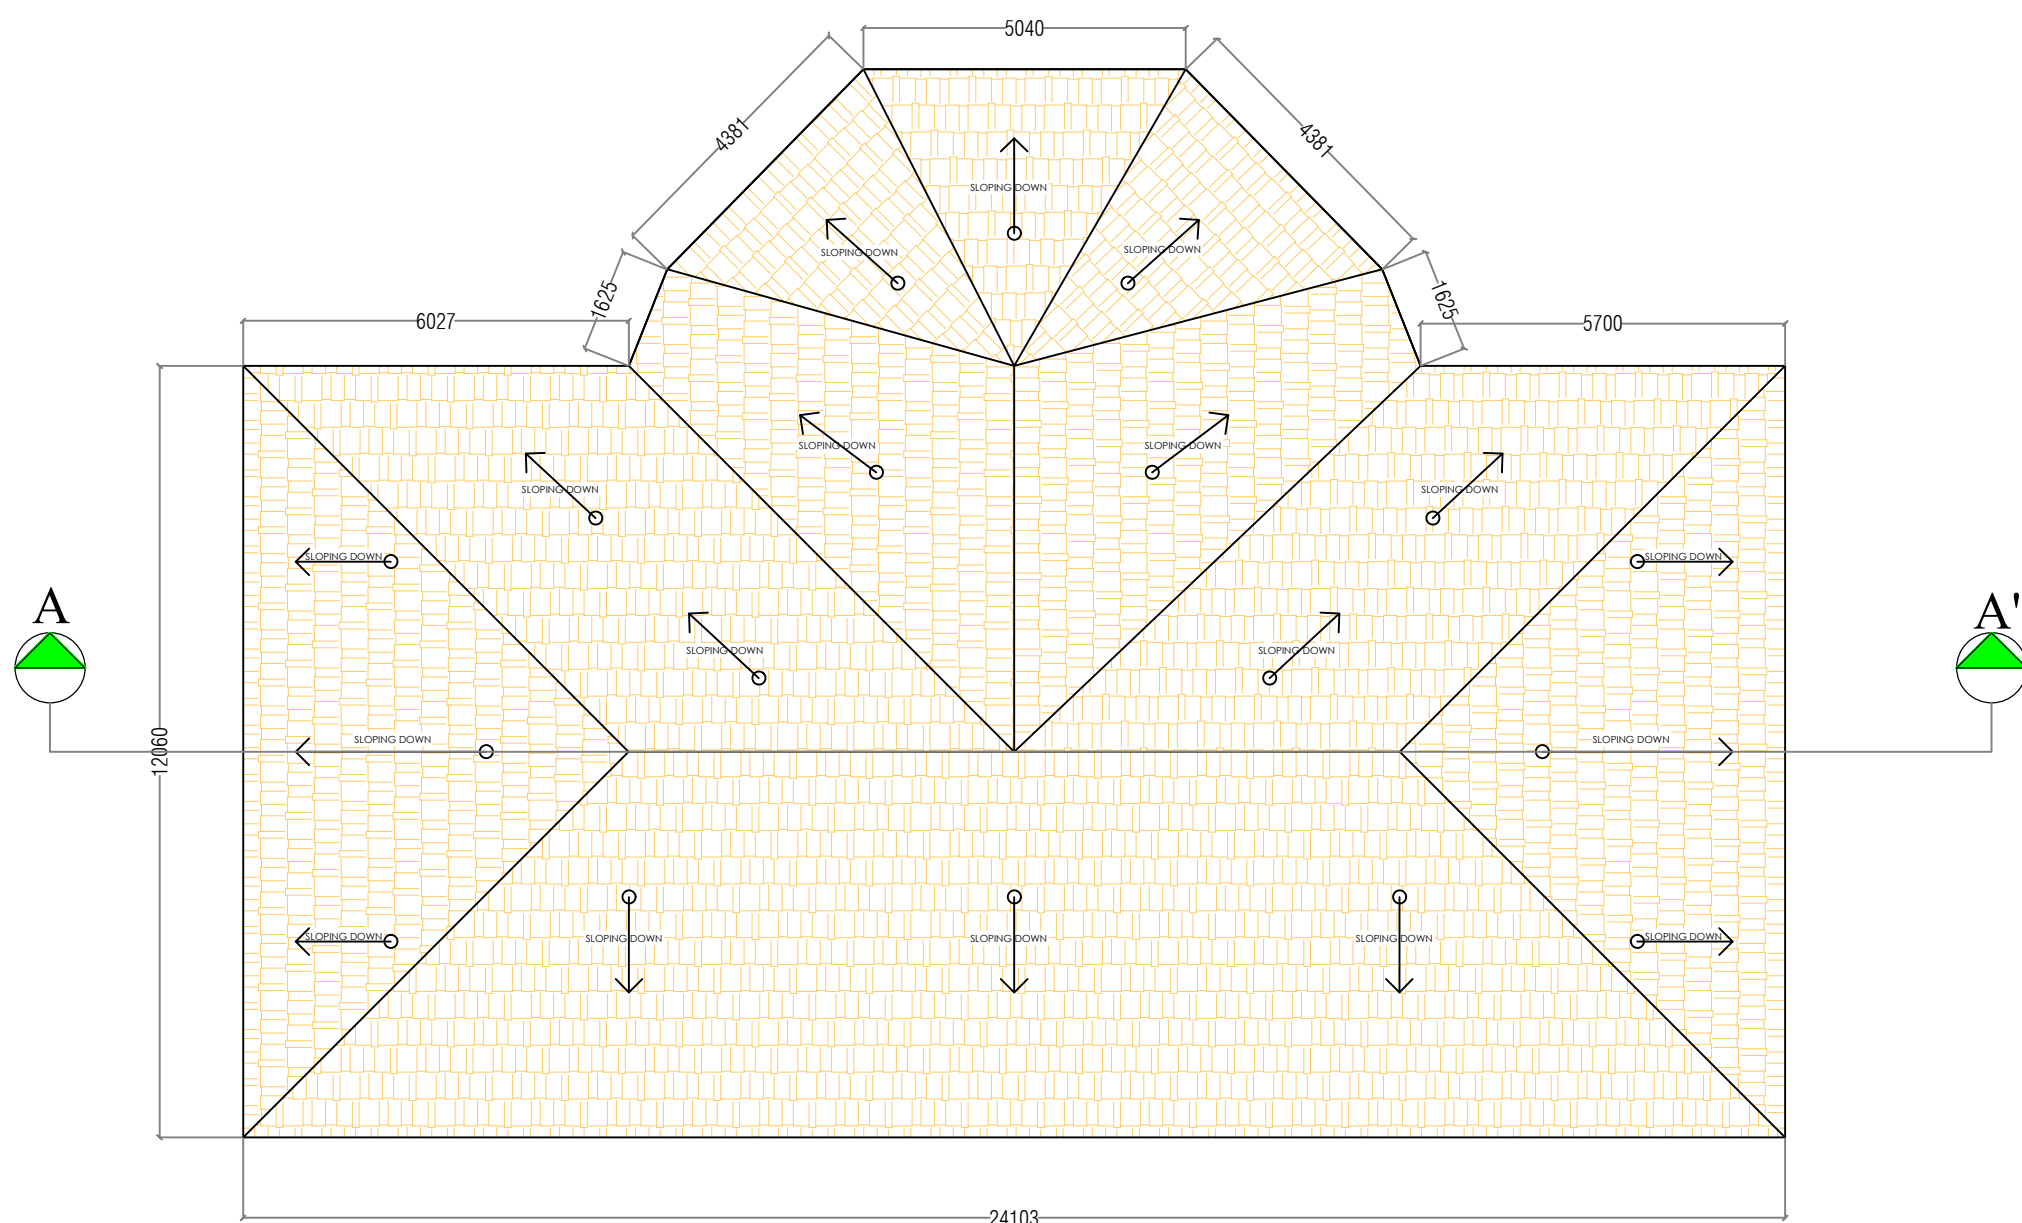

ROOF LAYOUT

ROOF TO BE DEMOLISHED
AND RECONSTRUCTED

ROOF AREA - 335 SQM

COPYRIGHT

THIS DRAWING IS PROTECTED UNDER COPYRIGHT. NOT TO BE REPRODUCED OR COPIED TO A THIRD PARTY OR USED FOR ANY PURPOSE OTHER THAN THE PROJECT TO WHICH ISSUED WITHOUT THE KNOWLEDGE AND CONSENT OF THE HITES DESIGN OFFICE.

NOTE / LEGEND

1. ALL DIMENSIONS ARE IN CENTIMETRES
2. DO NOT SCALE THE DRAWING
3. ALL LEVELS ARE IN CM
4. ONLY WRITTEN DIMENSIONS ARE TO BE FOLLOWED.

REVISIONS

NO.	DATE	DESCRIPTION	DWN	CKD	APD
R0		INITIAL DRAWING			

NAME OF CLIENT/ OWNER

HIGHER EDUCATION DEPARTMENT
GOVT. OF KERALA

A & E DESIGN & PMC



(A fully owned subsidiary of HLL Lifecare Ltd.)
(A Government of India Enterprise)
HLL Bhavan , Golden Jubilee Block,
Thiruvananthapuram, Kerala
Tel: +91 471 2775500
web : www.hllhites.com

PROJECT TITLE :

HLL HERITAGE MUSEUM

DRAWING TITLE : ARCHITECTURAL DRAWING

NEW ROOF

DWG NO :

STATUS :


SCALE :

SIGN DATE

DRAWN BY

CHECKED BY

APPROVED BY

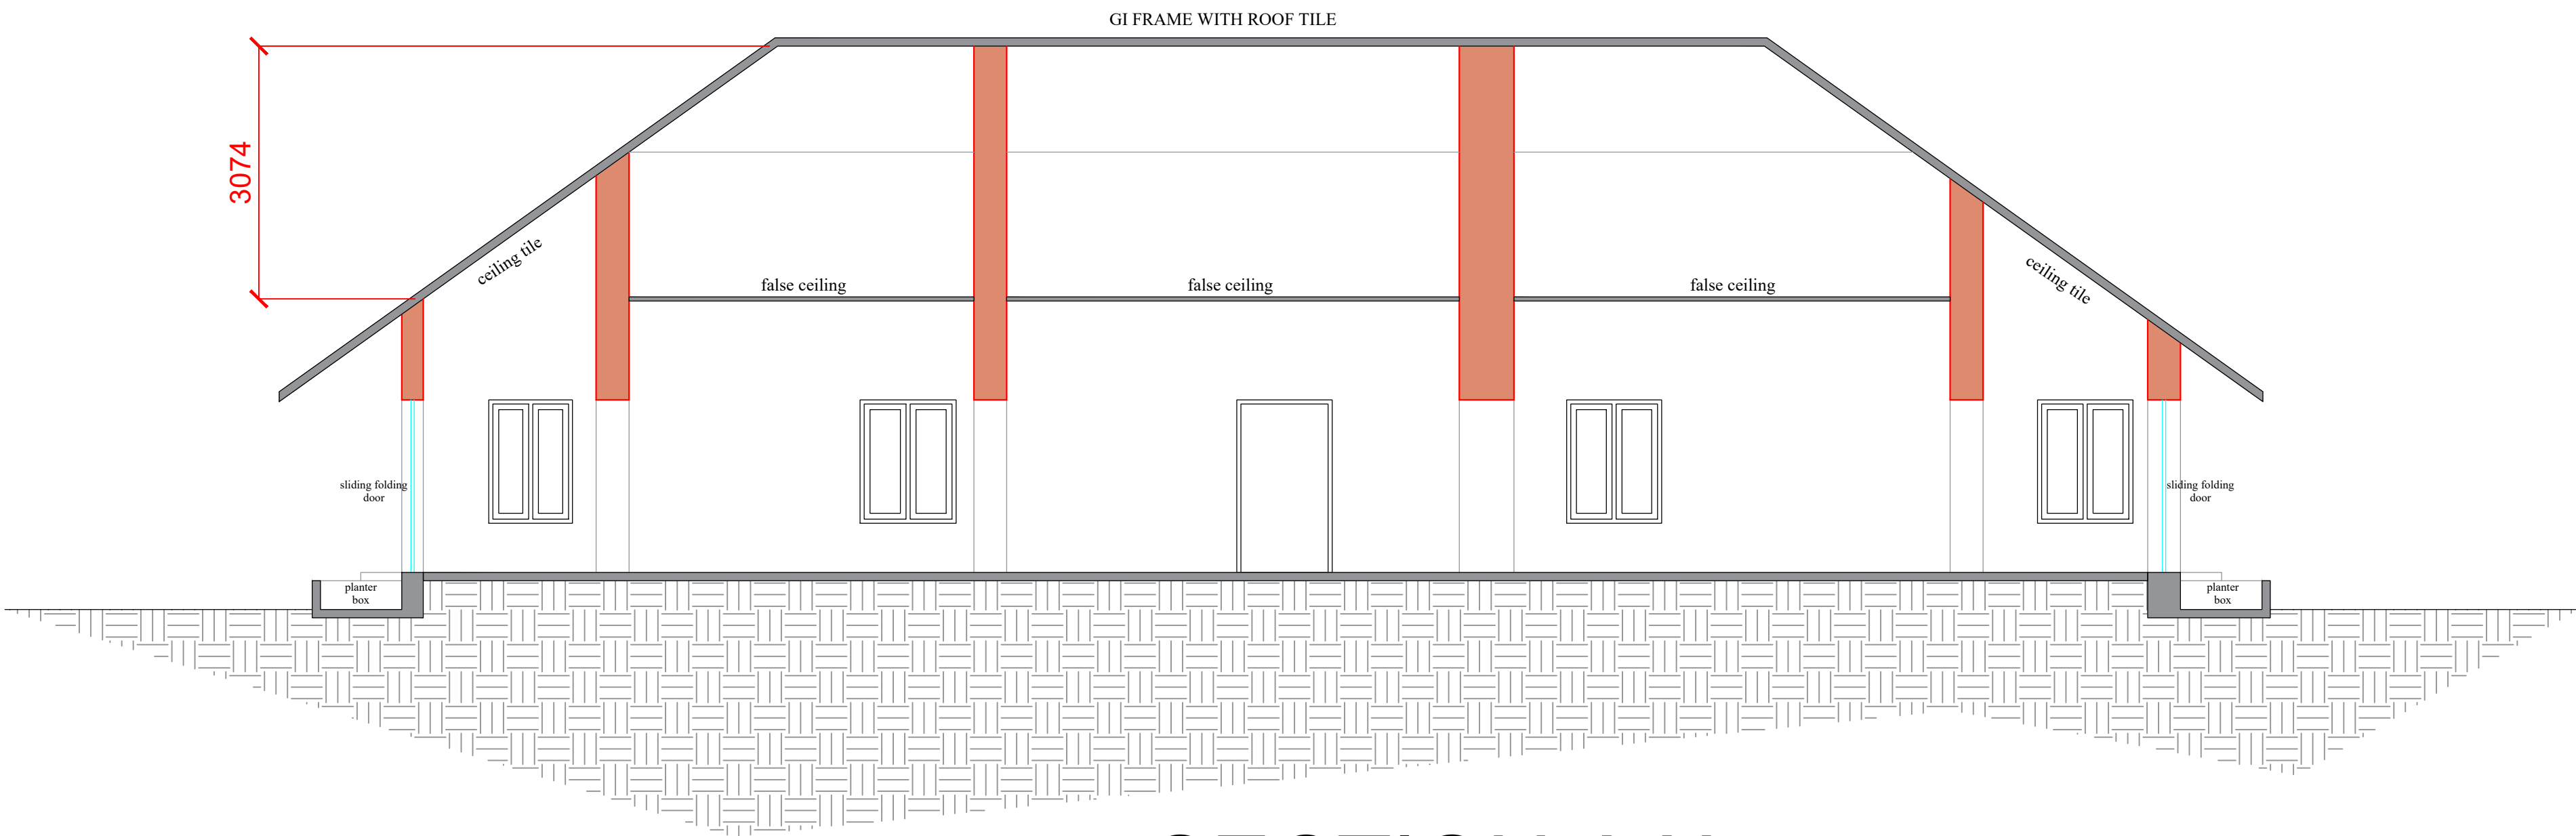

SECTION AA'

COPYRIGHT

THIS DRAWING IS PROTECTED UNDER COPYRIGHT. NOT TO BE REPRODUCED OR COPIED TO A THIRD PARTY OR USED FOR ANY PURPOSE OTHER THAN THE PROJECT TO WHICH ISSUED WITHOUT THE KNOWLEDGE AND CONSENT OF THE HITES DESIGN OFFICE.

NOTE / LEGEND

- 1. ALL DIMENSIONS ARE IN CENTIMETRES
- 2. DO NOT SCALE THE DRAWING
- 3. ALL LEVELS ARE IN CM
- 4. ONLY WRITTEN DIMENSIONS ARE TO BE FOLLOWED.

R E V I S I O N S					
NO.	DATE	DESCRIPTION	DWN	CKD	APD
R0		INITIAL DRAWING			

NAME OF CLIENT/ OWNER

HIGHER EDUCATION DEPARTMENT
GOVT. OF KERALA

A & E DESIGN & PMC



HITES
HLL INFRA TECH SERVICES LTD

(A fully owned subsidiary of HLL Lifecare Ltd.)
(A Government of India Enterprise)
HLL Bhavan , Golden Jubilee Block,
Thiruvananthapuram, Kerala
Tel: +91 471 2775500
web : www.hllhites.com

PROJECT TITLE :


HLL HERITAGE MUSEUM

DRAWING TITLE : ARCHITECTURAL DRAWING

SECTION AA'

DWG NO :

STATUS :		SCALE :	
	SIGN		DATE
DRAWN BY			
CHECKED BY			
APPROVED BY			

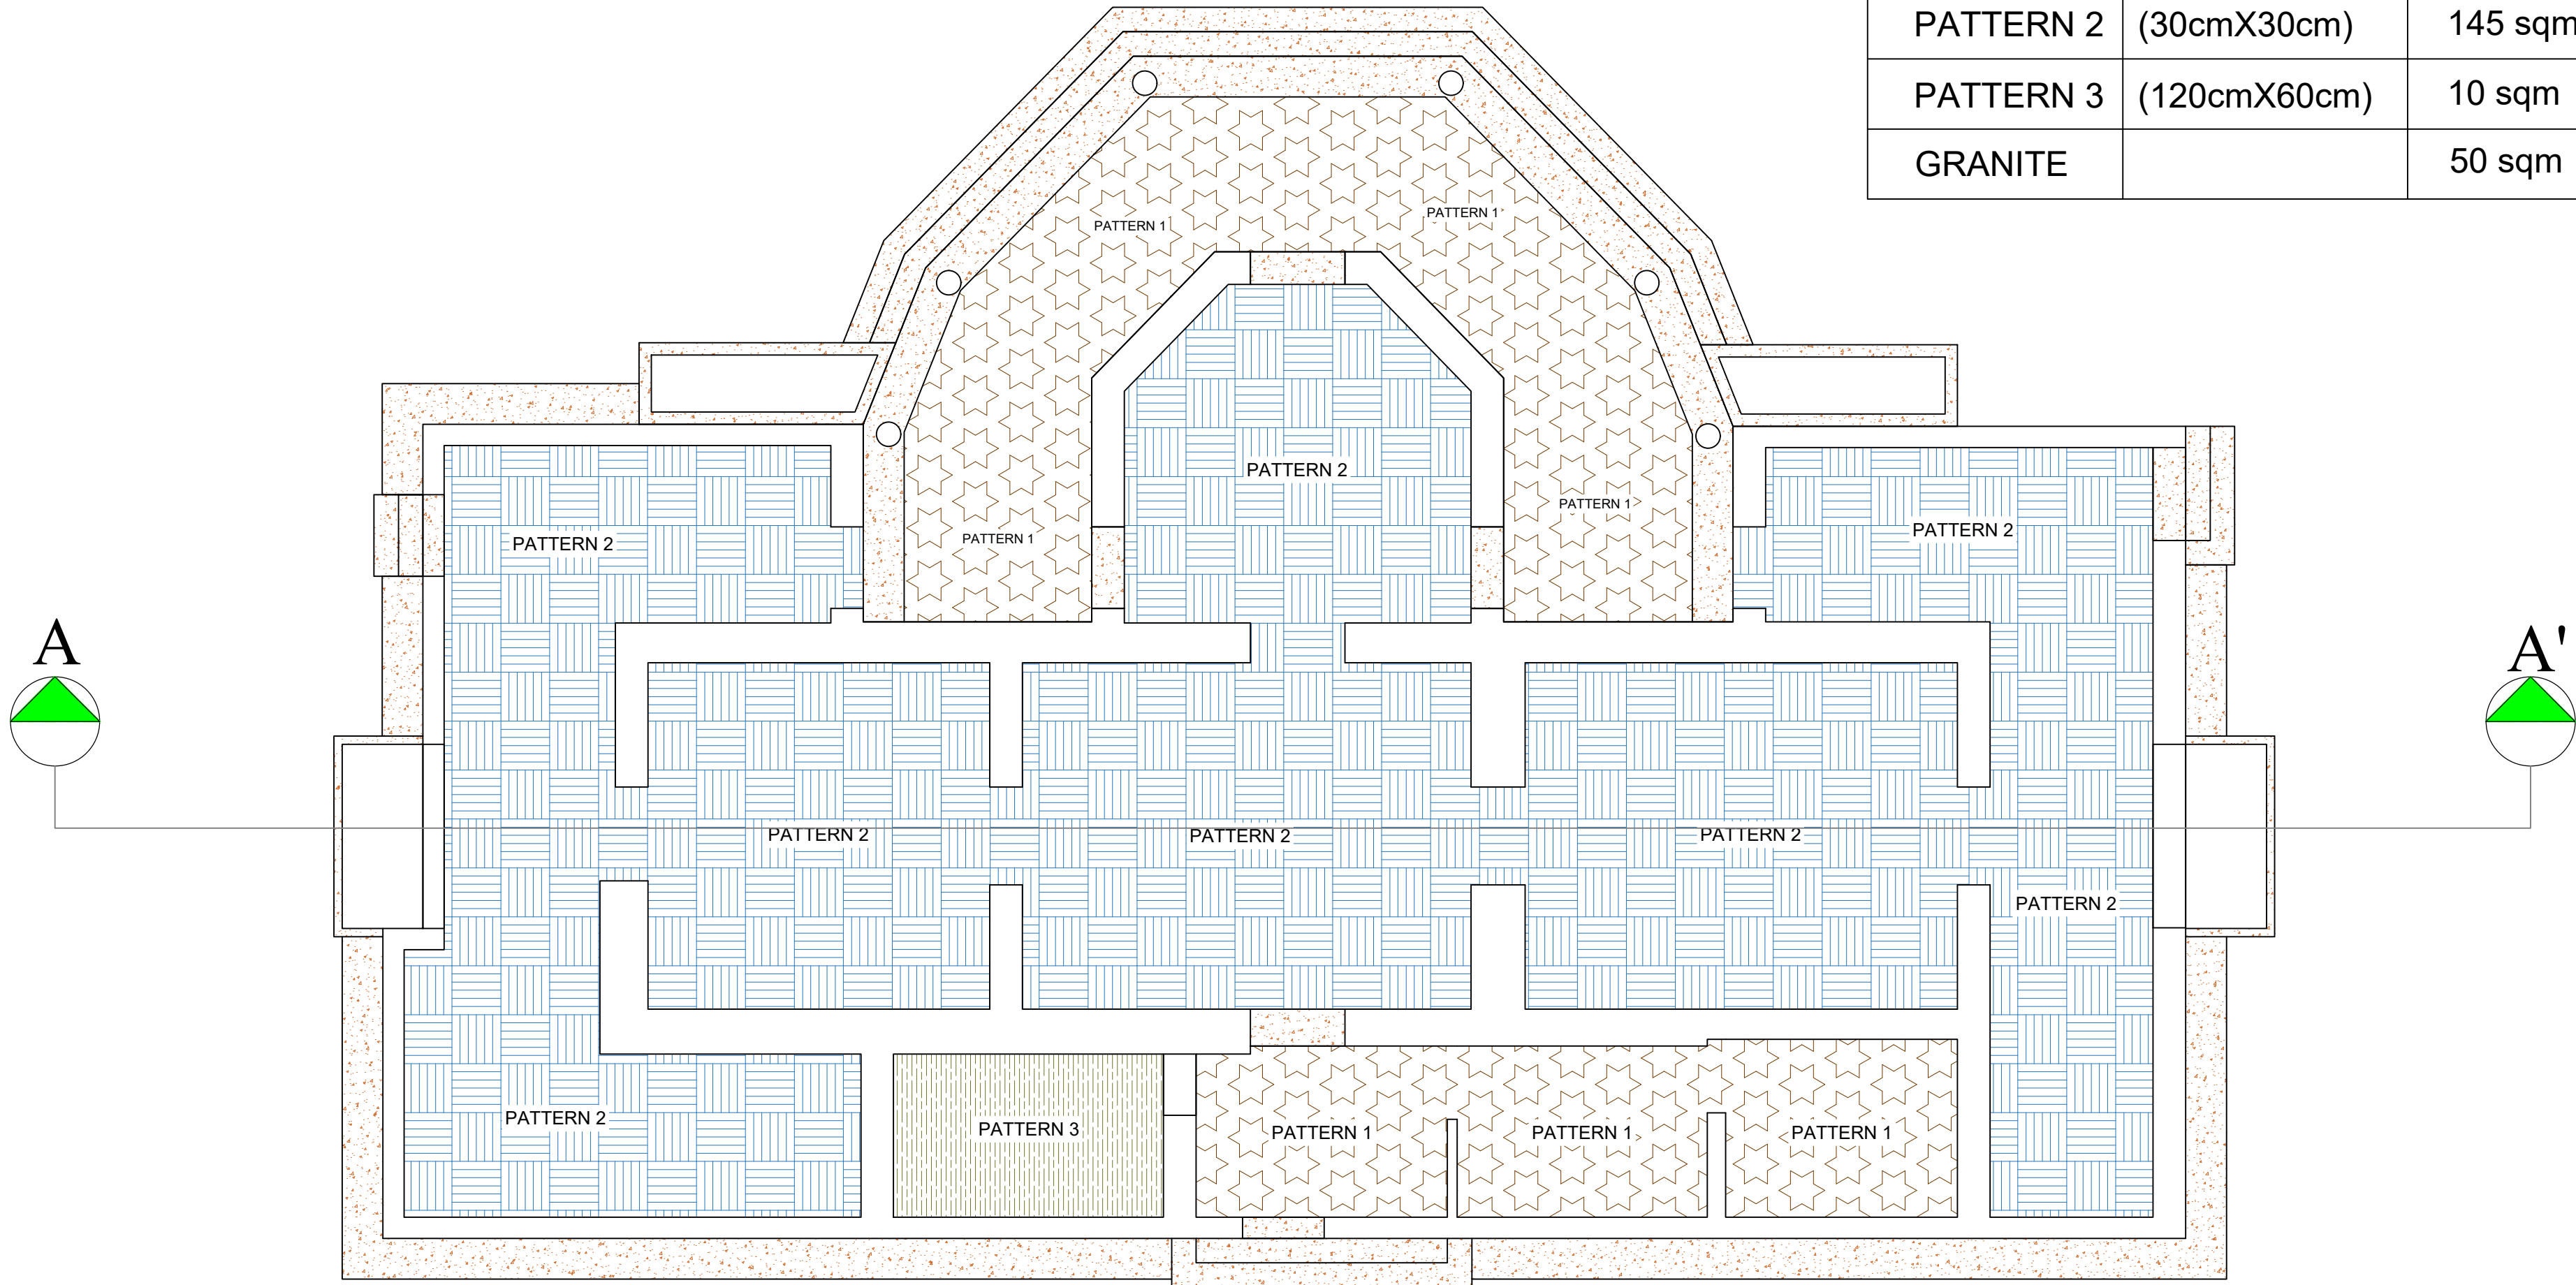

TILE LAYOUT

SCHEDULE		
TILE	SIZE	AREA
PATTERN 1	(30cmX30cm)	50 sqm
PATTERN 2	(30cmX30cm)	145 sqm
PATTERN 3	(120cmX60cm)	10 sqm
GRANITE		50 sqm

COPYRIGHT
THIS DRAWING IS PROTECTED UNDER COPYRIGHT. NOT TO BE REPRODUCED OR COPIED TO A THIRD PARTY OR USED FOR ANY PURPOSE OTHER THAN THE PROJECT TO WHICH ISSUED WITHOUT THE KNOWLEDGE AND CONSENT OF THE HITES DESIGN OFFICE.

- NOTE / LEGEND**
1. ALL DIMENSIONS ARE IN CENTIMETRES
 2. DO NOT SCALE THE DRAWING
 3. ALL LEVELS ARE IN CM
 4. ONLY WRITTEN DIMENSIONS ARE TO BE FOLLOWED.

R E V I S I O N S					
NO.	DATE	DESCRIPTION	DWN	CKD	APD
R0		INITIAL DRAWING			

NAME OF CLIENT/ OWNER

HIGHER EDUCATION DEPARTMENT
GOVT. OF KERALA

A & E DESIGN & PMC



(A fully owned subsidiary of HLL Lifecare Ltd.)
(A Government of India Enterprise)
HLL Bhavan , Golden Jubilee Block,
Thiruvananthapuram, Kerala
Tel: +91 471 2775500
web : www.hllhites.com

PROJECT TITLE :

HLL HERITAGE MUSEUM

DRAWING TITLE : ARCHITECTURAL DRAWING

FLOOR TILE LAYOUT

DWG NO :

STATUS :


SCALE :

SIGN DATE

DRAWN BY

CHECKED BY

APPROVED BY

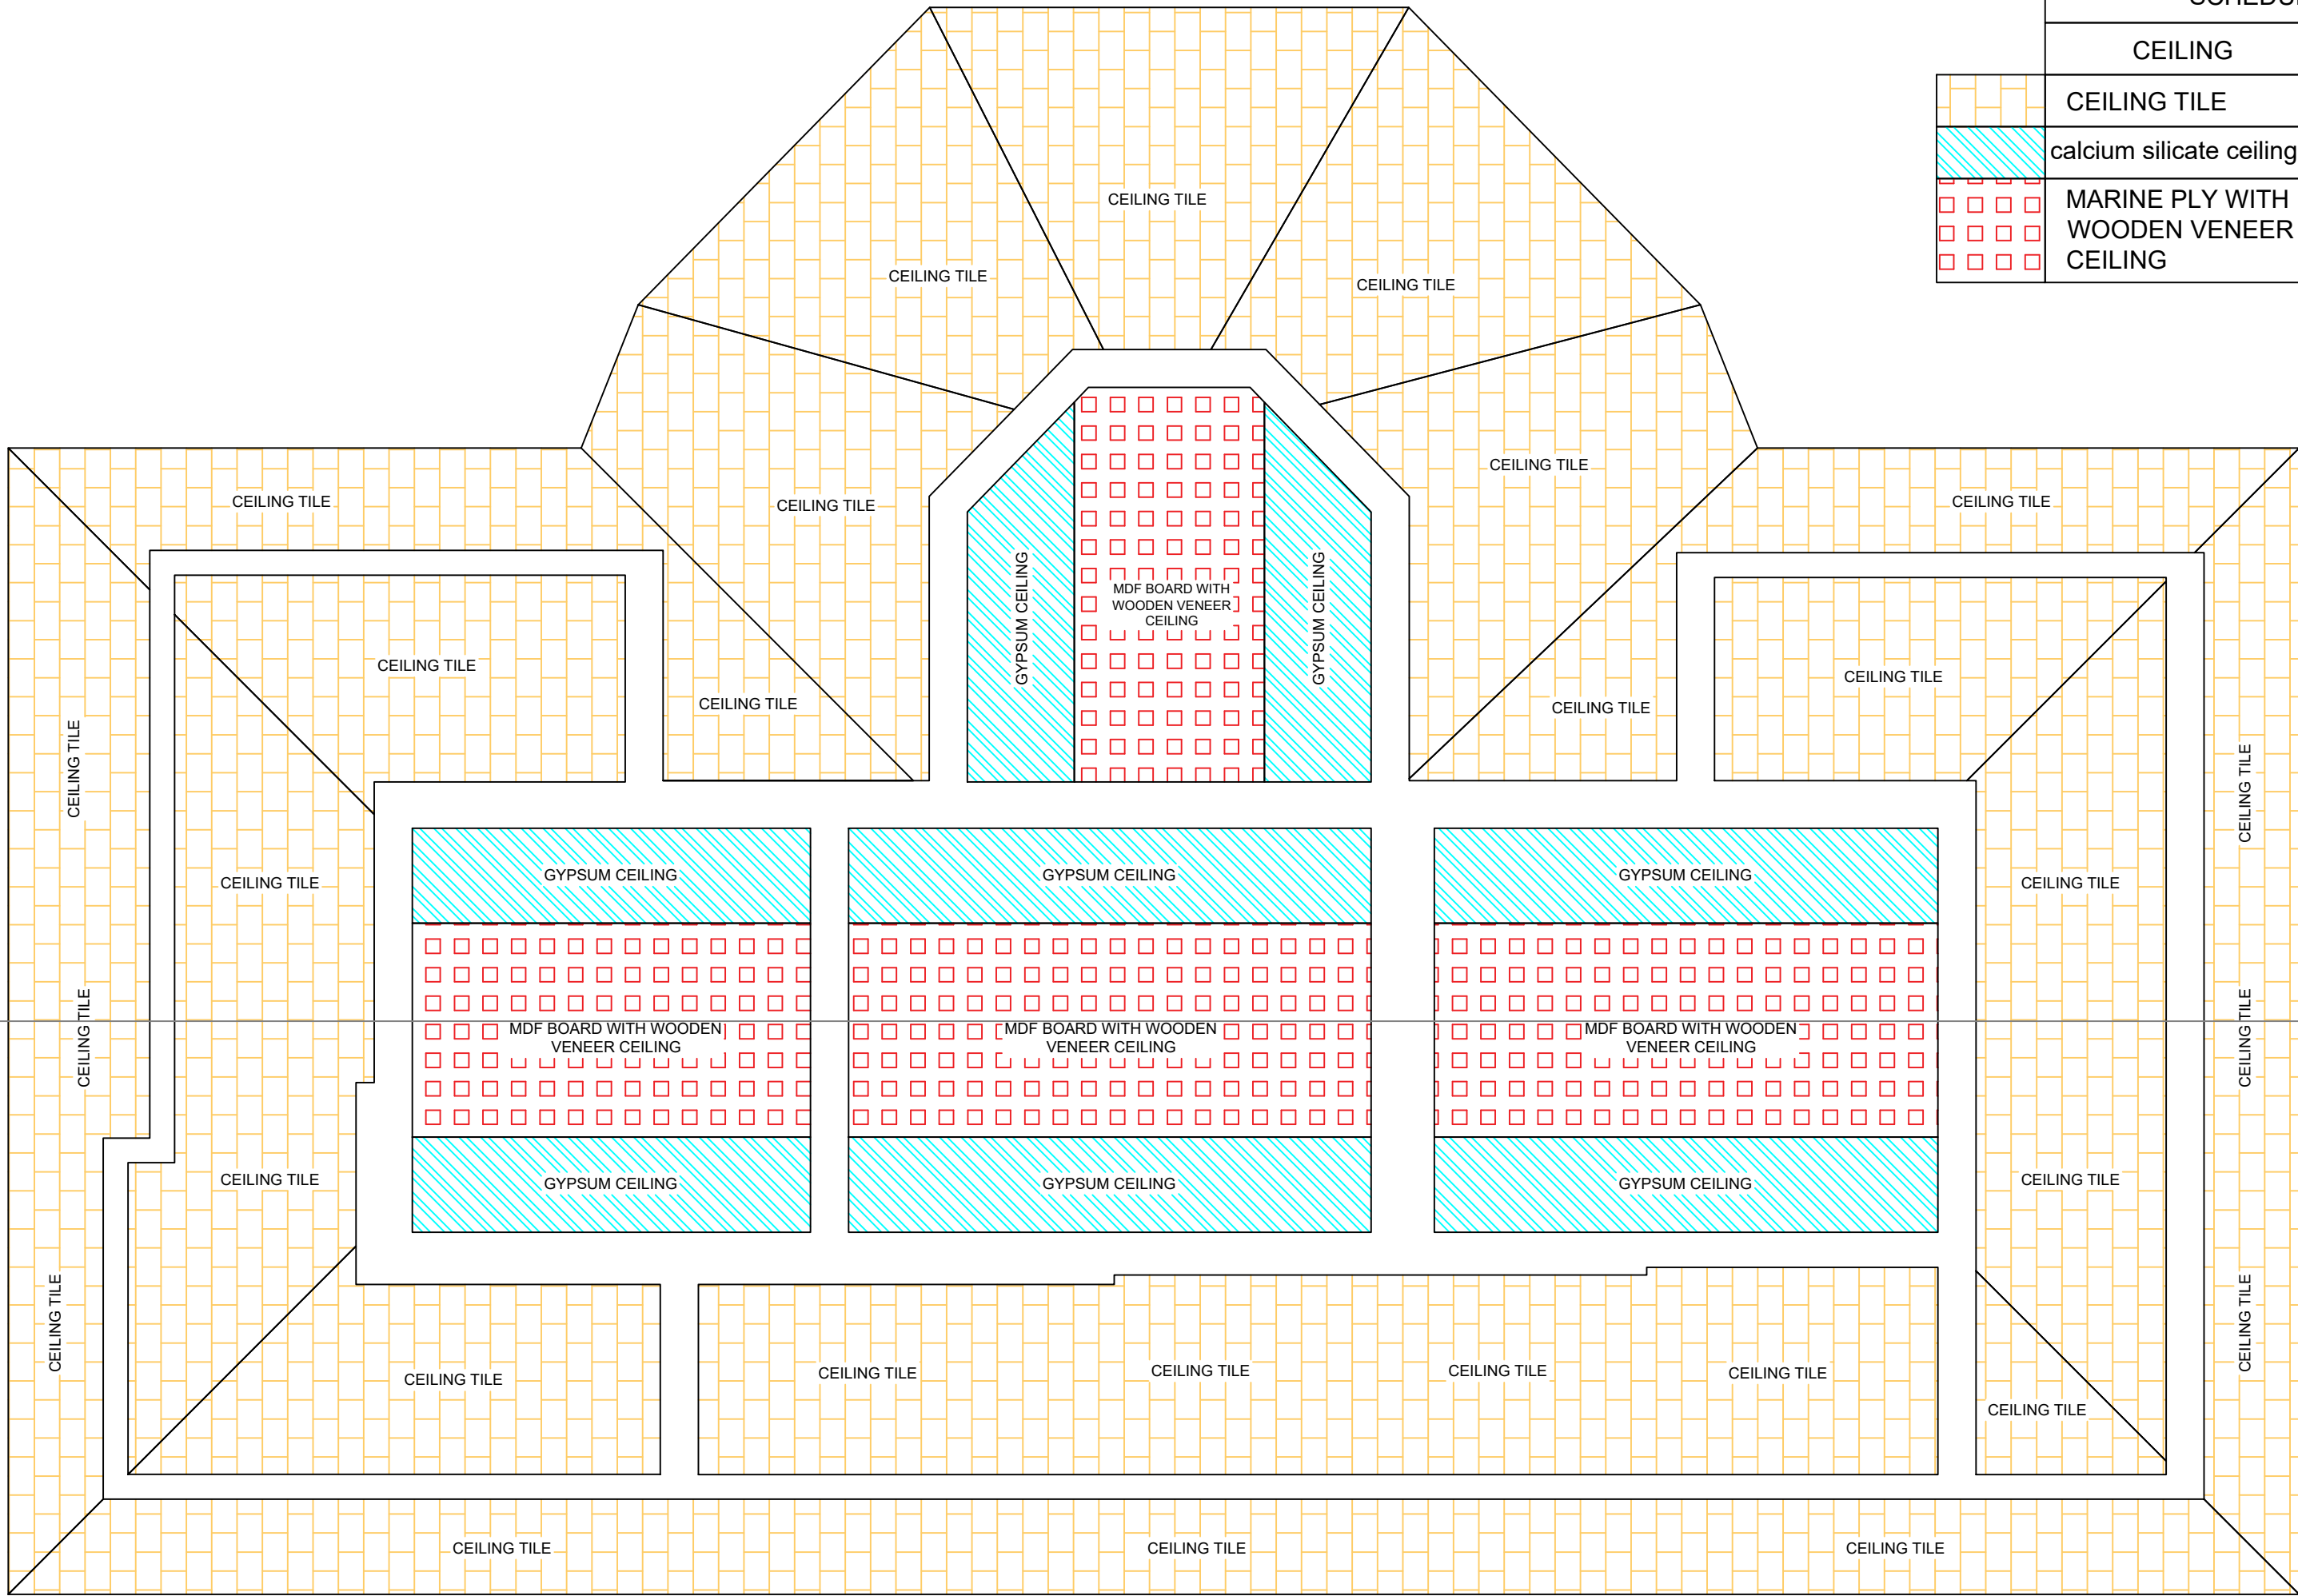

SCHEDULE		
	CEILING	AREA
	CEILING TILE	210 SQM
	calcium silicate ceiling	40 SQM
	MARINE PLY WITH WOODEN VENEER CEILING	45 SQM

COPYRIGHT
THIS DRAWING IS PROTECTED UNDER COPYRIGHT. NOT TO BE REPRODUCED OR COPIED TO A THIRD PARTY OR USED FOR ANY PURPOSE OTHER THAN THE PROJECT TO WHICH ISSUED WITHOUT THE KNOWLEDGE AND CONSENT OF THE HITES DESIGN OFFICE.

- NOTE / LEGEND**
1. ALL DIMENSIONS ARE IN CENTIMETRES
 2. DO NOT SCALE THE DRAWING
 3. ALL LEVELS ARE IN CM
 4. ONLY WRITTEN DIMENSIONS ARE TO BE FOLLOWED.

R E V I S I O N S					
NO.	DATE	DESCRIPTION	DWN	CKD	APD
R0		INITIAL DRAWING			

NAME OF CLIENT/ OWNER

HIGHER EDUCATION DEPARTMENT
GOVT. OF KERALA

A & E DESIGN & PMC



(A fully owned subsidiary of HLL Lifecare Ltd.)
(A Government of India Enterprise)
HLL Bhavan , Golden Jubilee Block,
Thiruvananthapuram, Kerala
Tel: +91 471 2775500
web : www.hllhites.com

PROJECT TITLE :

HLL HERITAGE MUSEUM

DRAWING TITLE : ARCHITECTURAL DRAWING

CEILING LAYOUT

DWG NO :

STATUS :

SCALE :


SIGN DATE

DRAWN BY

CHECKED BY

APPROVED BY

CEILING LAYOUT

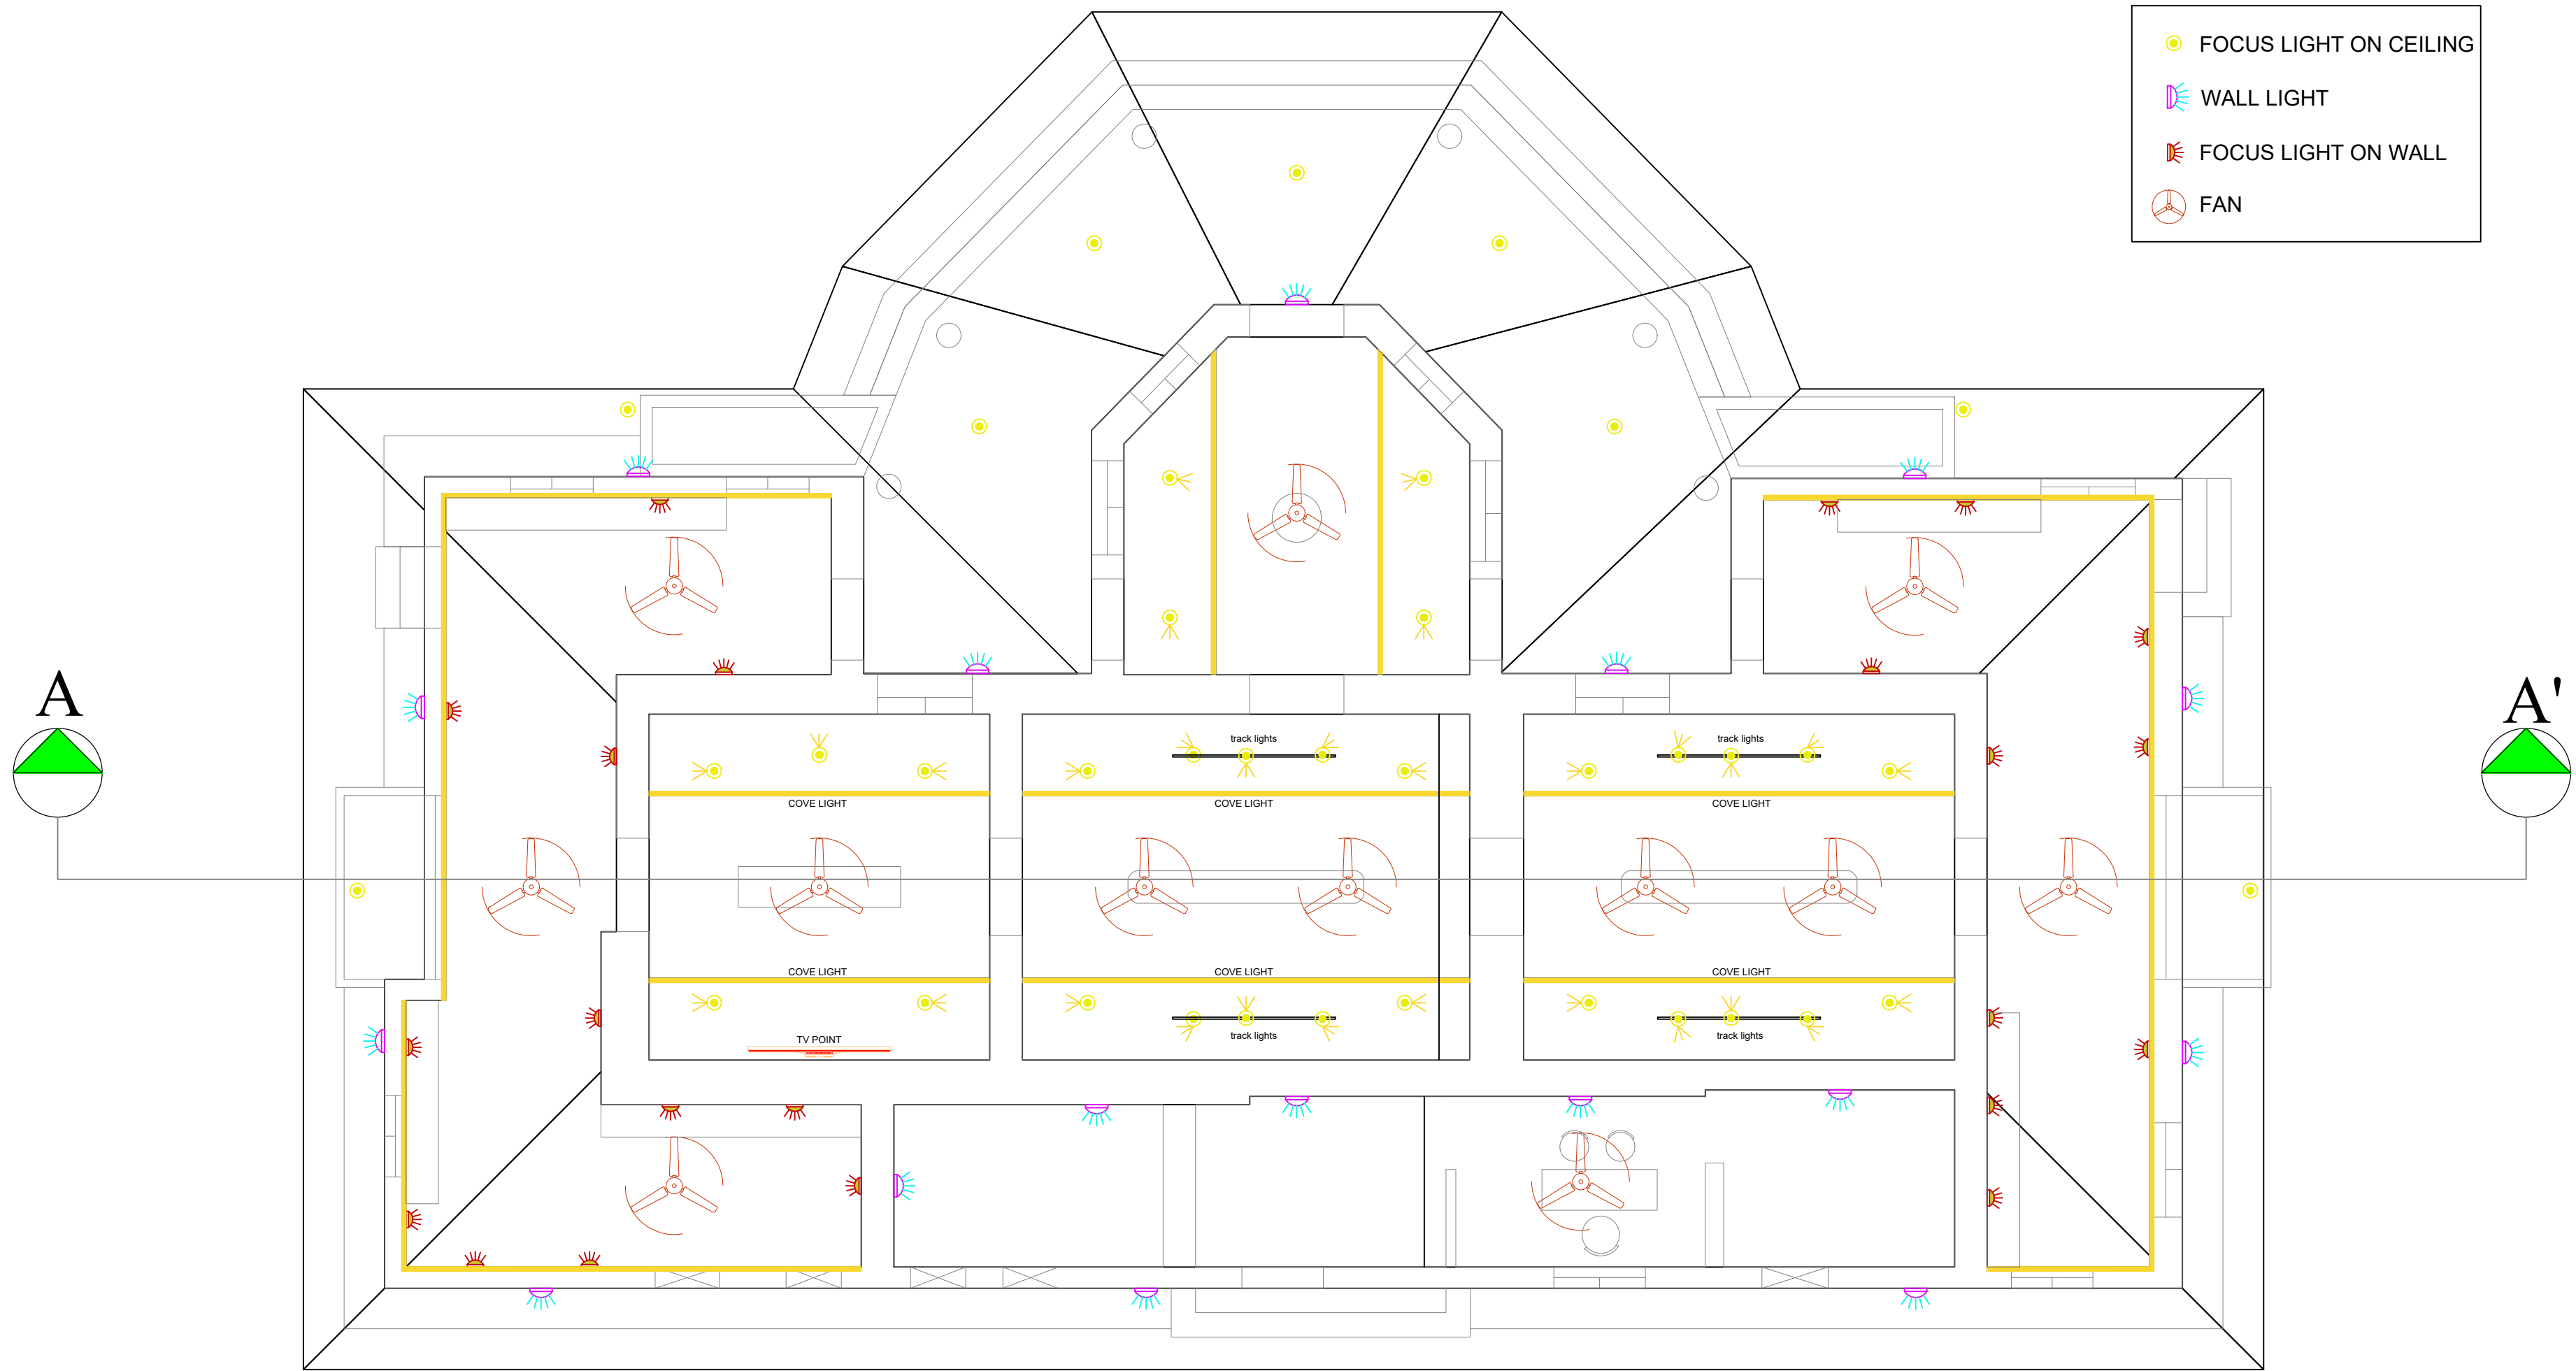

ELECTRICAL LAYOUT

COPYRIGHT
THIS DRAWING IS PROTECTED UNDER COPYRIGHT. NOT TO BE REPRODUCED OR COPIED TO A THIRD PARTY OR USED FOR ANY PURPOSE OTHER THAN THE PROJECT TO WHICH ISSUED WITHOUT THE KNOWLEDGE AND CONSENT OF THE HITES DESIGN OFFICE.

- NOTE / LEGEND**
- 1. ALL DIMENSIONS ARE IN CENTIMETRES
 - 2. DO NOT SCALE THE DRAWING
 - 3. ALL LEVELS ARE IN CM
 - 4. ONLY WRITTEN DIMENSIONS ARE TO BE FOLLOWED.

R E V I S I O N S					
NO.	DATE	DESCRIPTION	DWN	CKD	APD
R0		INITIAL DRAWING			

NAME OF CLIENT/ OWNER

HIGHER EDUCATION DEPARTMENT
GOVT. OF KERALA

A & E DESIGN & PMC



(A fully owned subsidiary of HLL Lifecare Ltd.)
(A Government of India Enterprise)
HLL Bhavan , Golden Jubilee Block,
Thiruvananthapuram, Kerala
Tel: +91 471 2775500
web : www.hllhites.com

PROJECT TITLE :

HLL HERITAGE MUSEUM

DRAWING TITLE : ARCHITECTURAL DRAWING

ELECTRICAL LAYOUT

DWG NO :

STATUS :




SCALE :

SIGN DATE

DRAWN BY

CHECKED BY

APPROVED BY

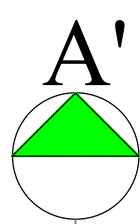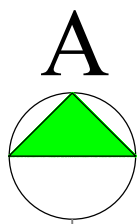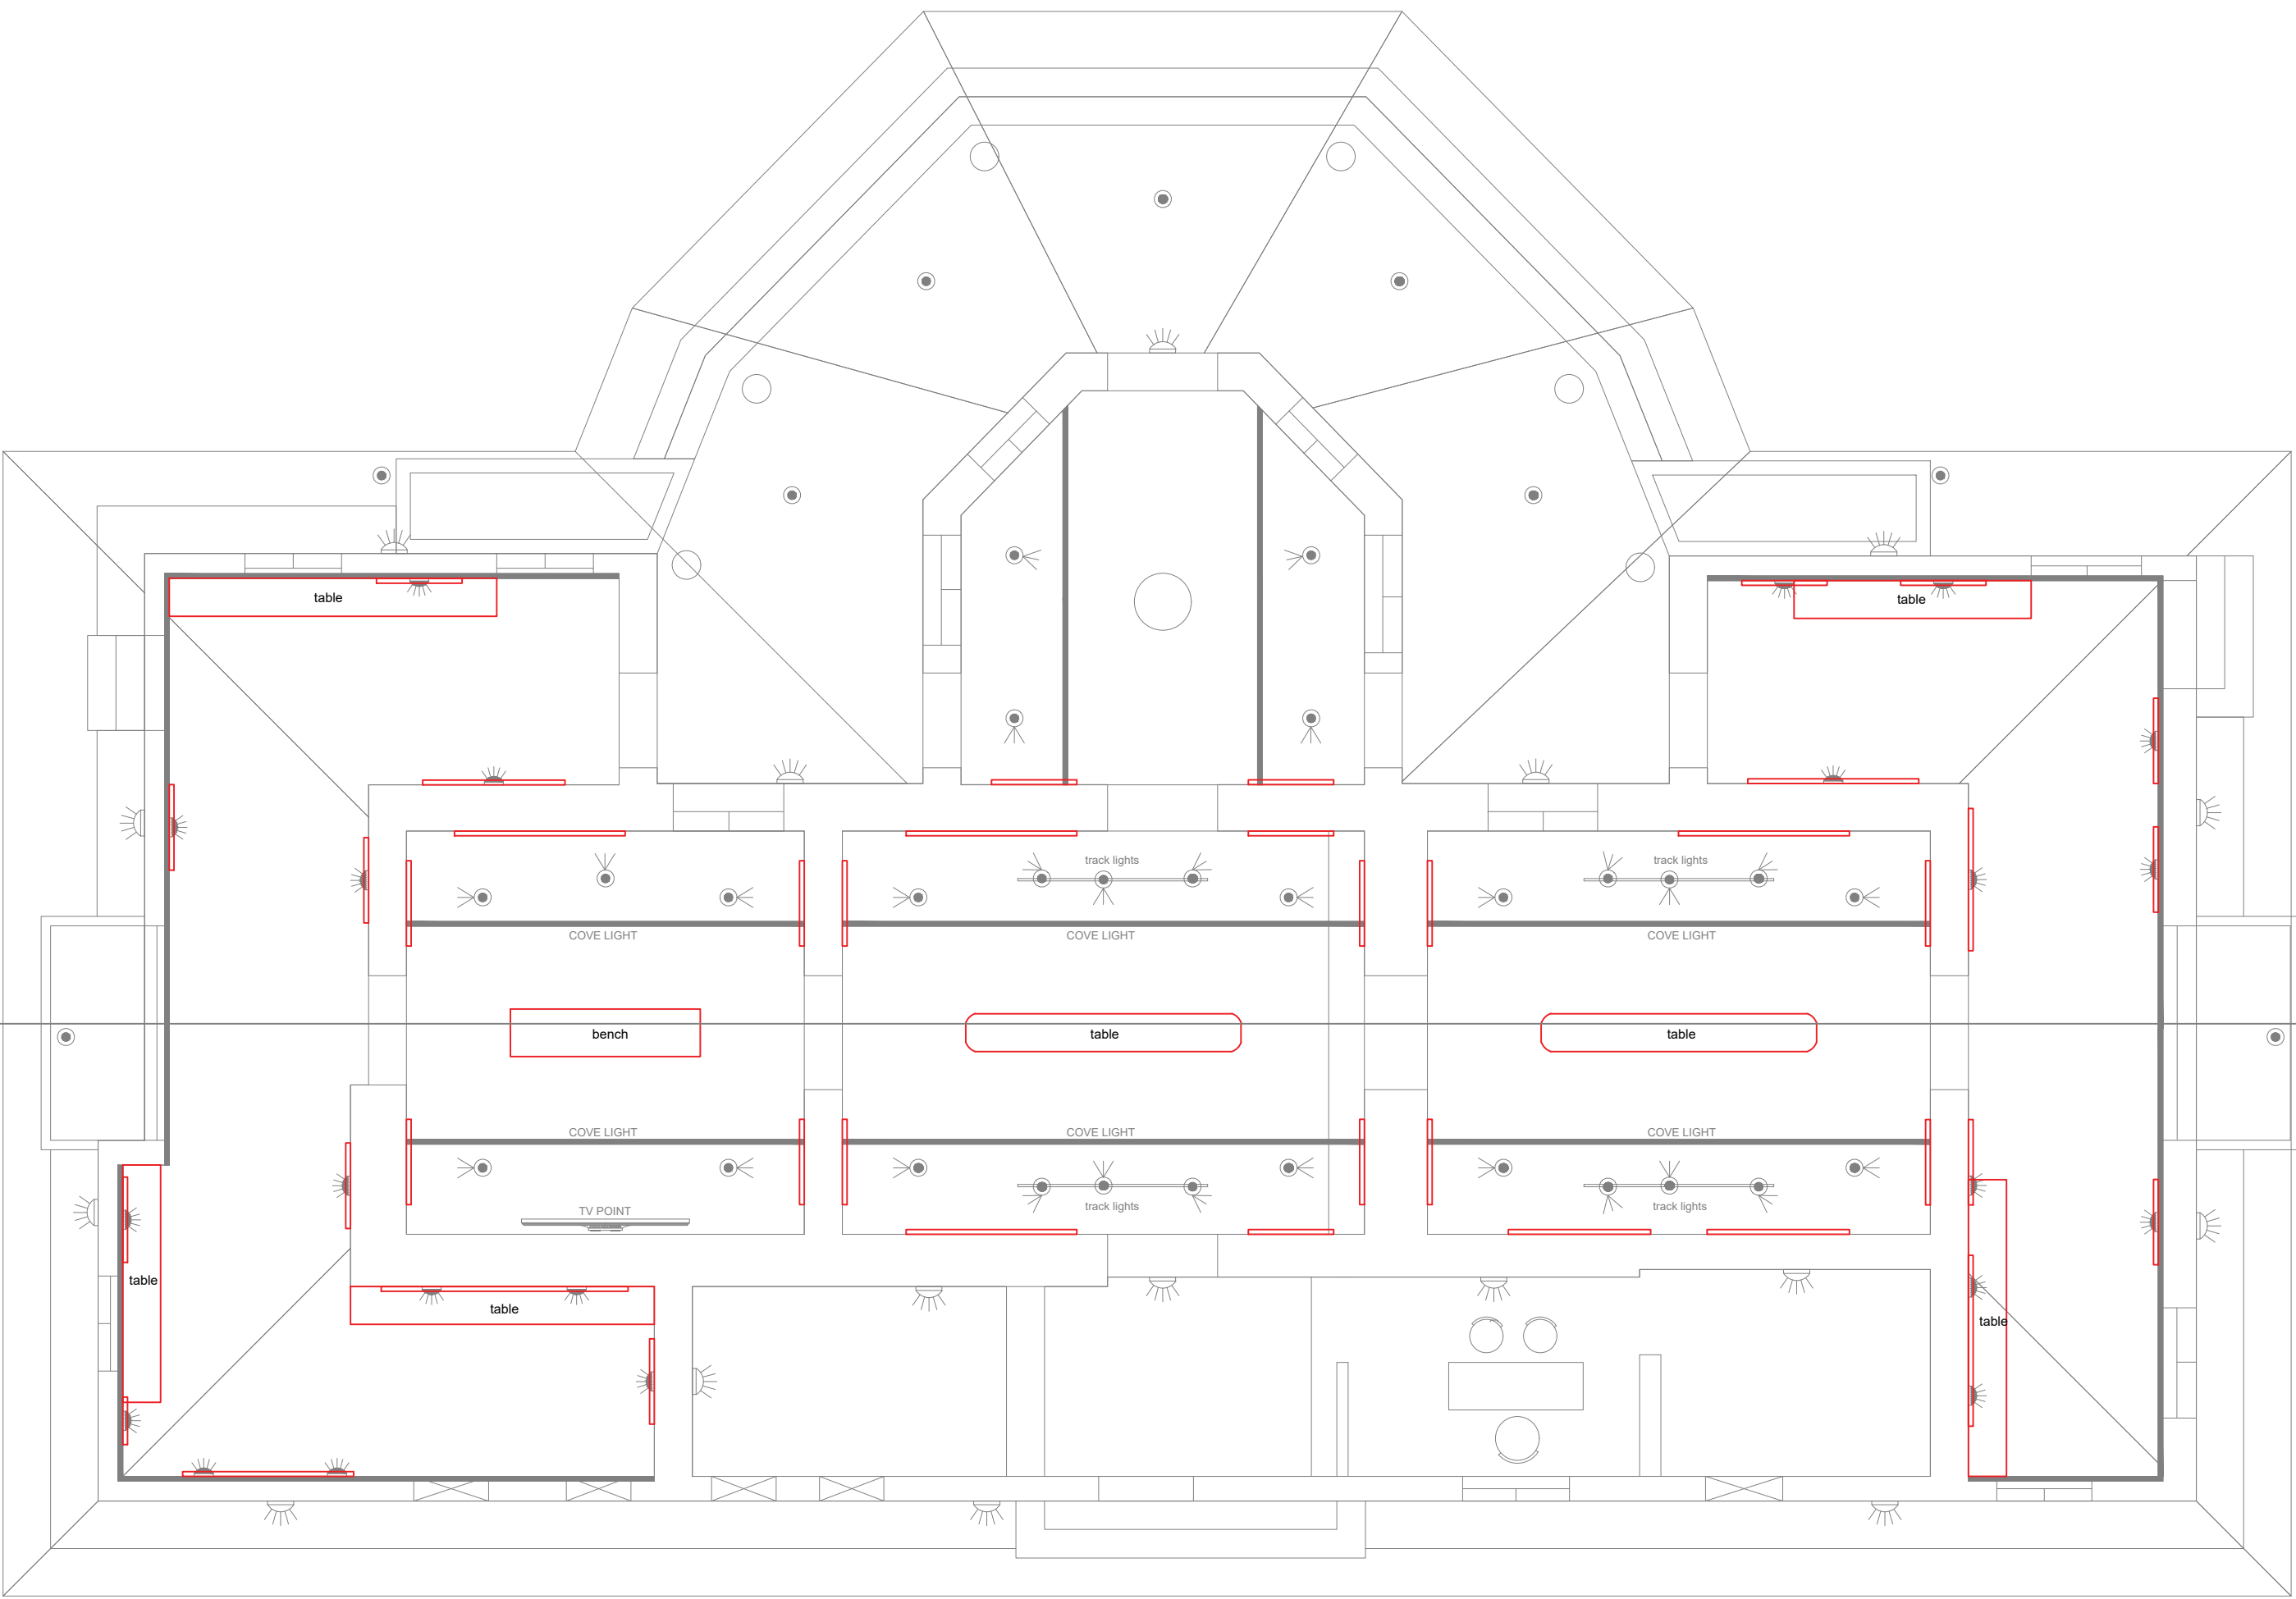

COPYRIGHT

THIS DRAWING IS PROTECTED UNDER COPYRIGHT. NOT TO BE REPRODUCED OR COPIED TO A THIRD PARTY OR USED FOR ANY PURPOSE OTHER THAN THE PROJECT TO WHICH ISSUED WITHOUT THE KNOWLEDGE AND CONSENT OF THE HITES DESIGN OFFICE.

NOTE / LEGEND

1. ALL DIMENSIONS ARE IN CENTIMETRES
2. DO NOT SCALE THE DRAWING
3. ALL LEVELS ARE IN CM
4. ONLY WRITTEN DIMENSIONS ARE TO BE FOLLOWED.

REVISIONS

NO	DATE	DESCRIPTION	DWN	CKD	APD
R0		INITIAL DRAWING			

NAME OF CLIENT/ OWNER

HIGHER EDUCATION DEPARTMENT
GOVT. OF KERALA

A & E DESIGN & PMC



(A fully owned subsidiary of HLL Lifecare Ltd.)
(A Government of India Enterprise)
HLL Bhavan , Golden Jubilee Block,
Thiruvananthapuram, Kerala
Tel: +91 471 2775500
web : www.hllhites.com

PROJECT TITLE :

HLL HERITAGE MUSEUM

DRAWING TITLE : ARCHITECTURAL DRAWING

PICTURE FRAMES AND
TABLES FOR EXHIBITS

DWG NO :

STATUS :

SCALE :

	SIGN	DATE
DRAWN BY		
CHECKED BY		
APPROVED BY		