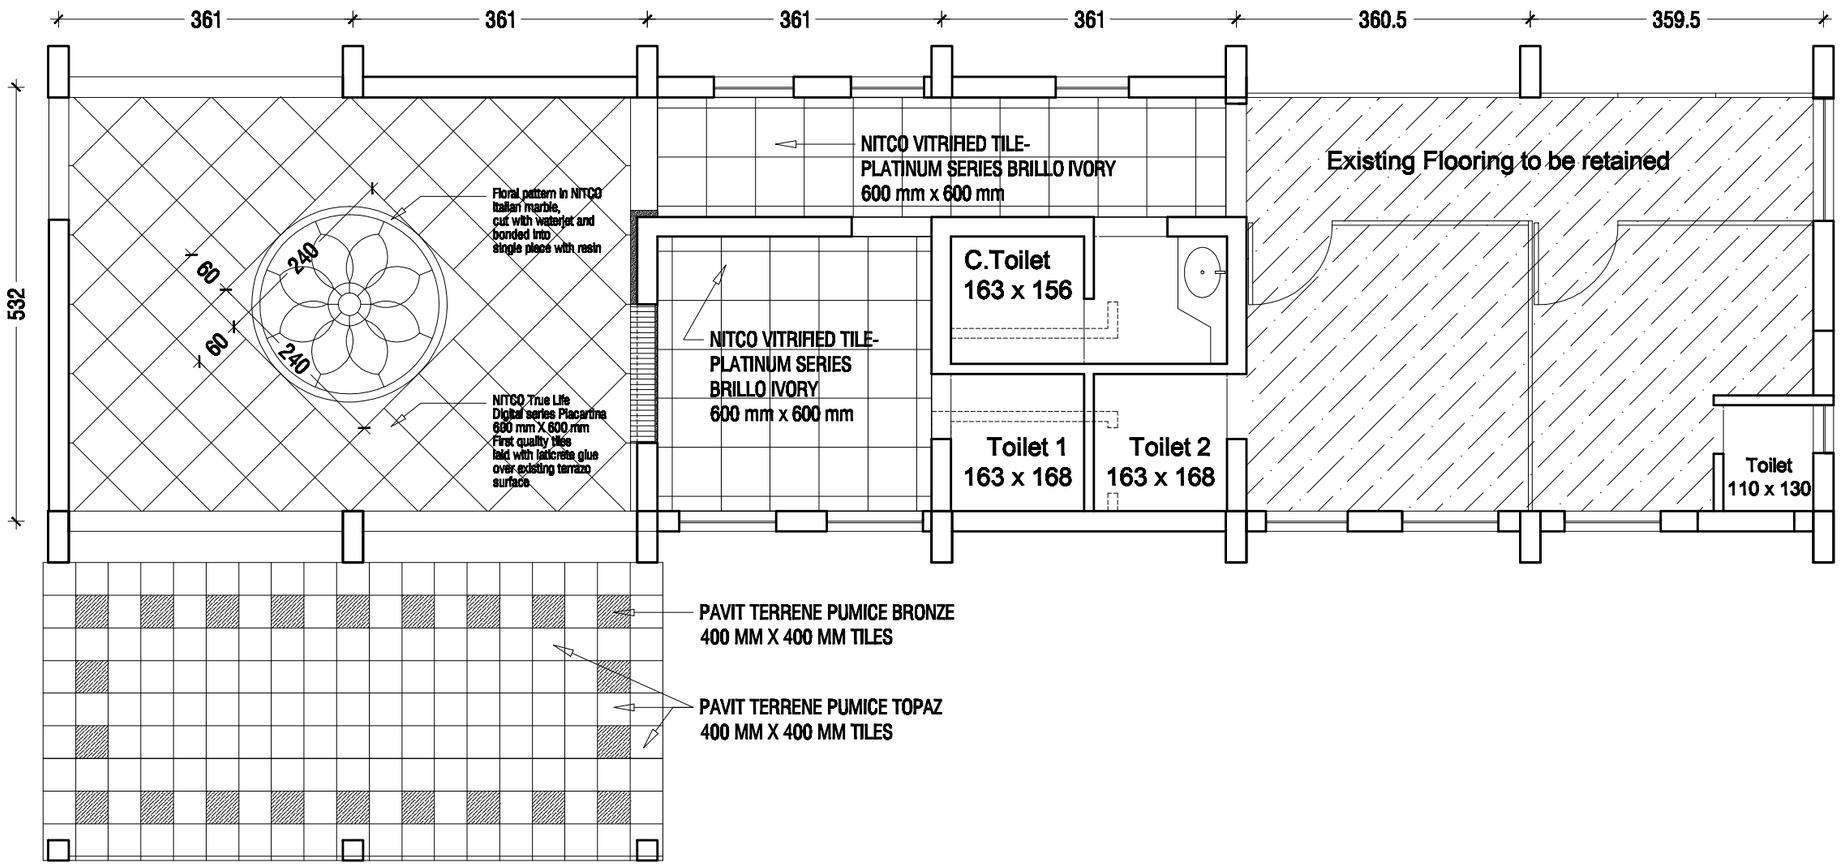

SCHEDULE OF JOINERY			
DESCRIPTION	WIDTH	HEIGHT	SILL
DOOR-WINDOW			
SINGLE PANELED DOOR			
TOILET DOOR			
GLAZED WINDOW			
KITCHEN WINDOW			
VENTILATOR			

NO.	DATE	CONSULTANTS
		STRUCTURAL :
		ELECTRICAL
		PLUMBING
		FIRE
		AIR CONDITIONING
		KITCHEN
		LANDSCAPING

AREA STATEMENT	
TYPE	

PROJECT TITLE

PROPOSED RENOVATION OF THE OFFICE OF THE D.M.E @ TRIVANDRUM RECEPTION AREA – GROUND FLOOR

DRAWING TITLE

FLOORING LAYOUT PLAN

ARCHITECT

SYMPHONY DESIGN STUDIO

G-188, PANAMPILLY NAGAR, KOCHI-682036.
Ph : 91 - 484 - 2320301, Mob : 9895020301
E - mail : vivesepi@gmail.com

NO PART OF THE DRAWING SHALL BE REPRODUCED OR COPIED WITHOUT THE ARCHITECT'S PRIOR CONSENT

PROJECT NO : AK/HLL-DME-GF/09/03/13

DRN : SREEJITH

APRVD : P.A.V

SHEET NO	REV NO	NORTH
T.D.1.4	0	

ALL DIMENSIONS IN CMS ONLY

SCALE 1 : 75