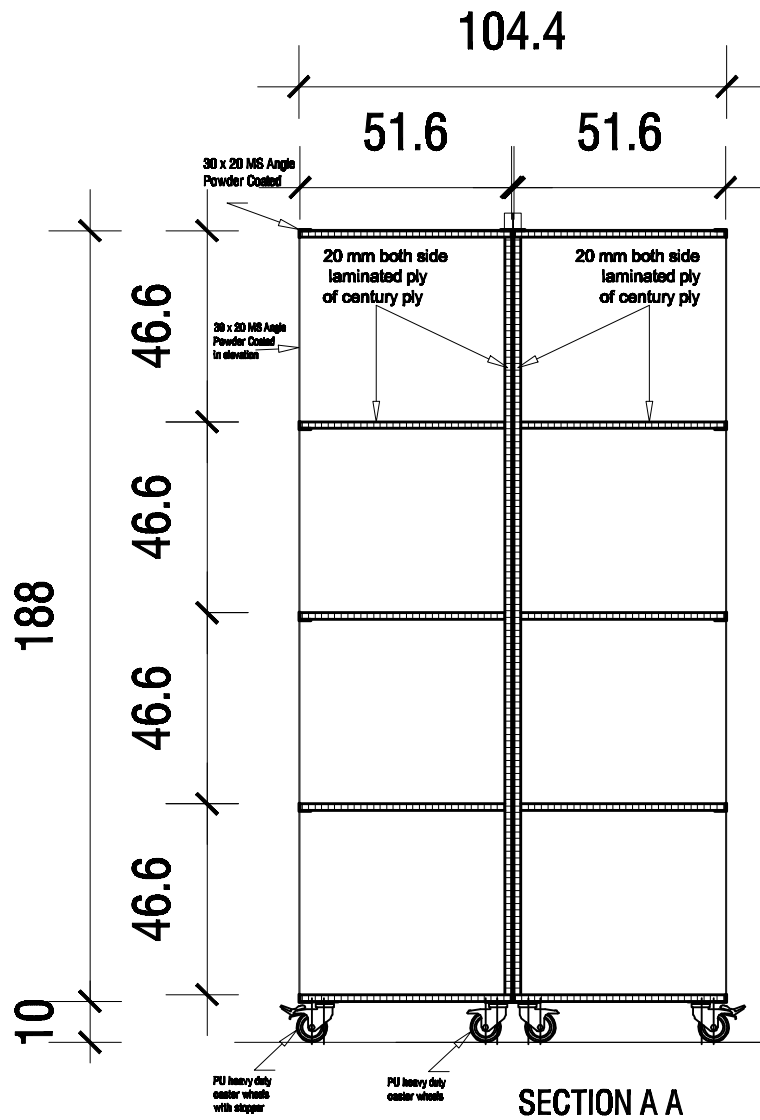

SECTION A A
- File Rack Cluster

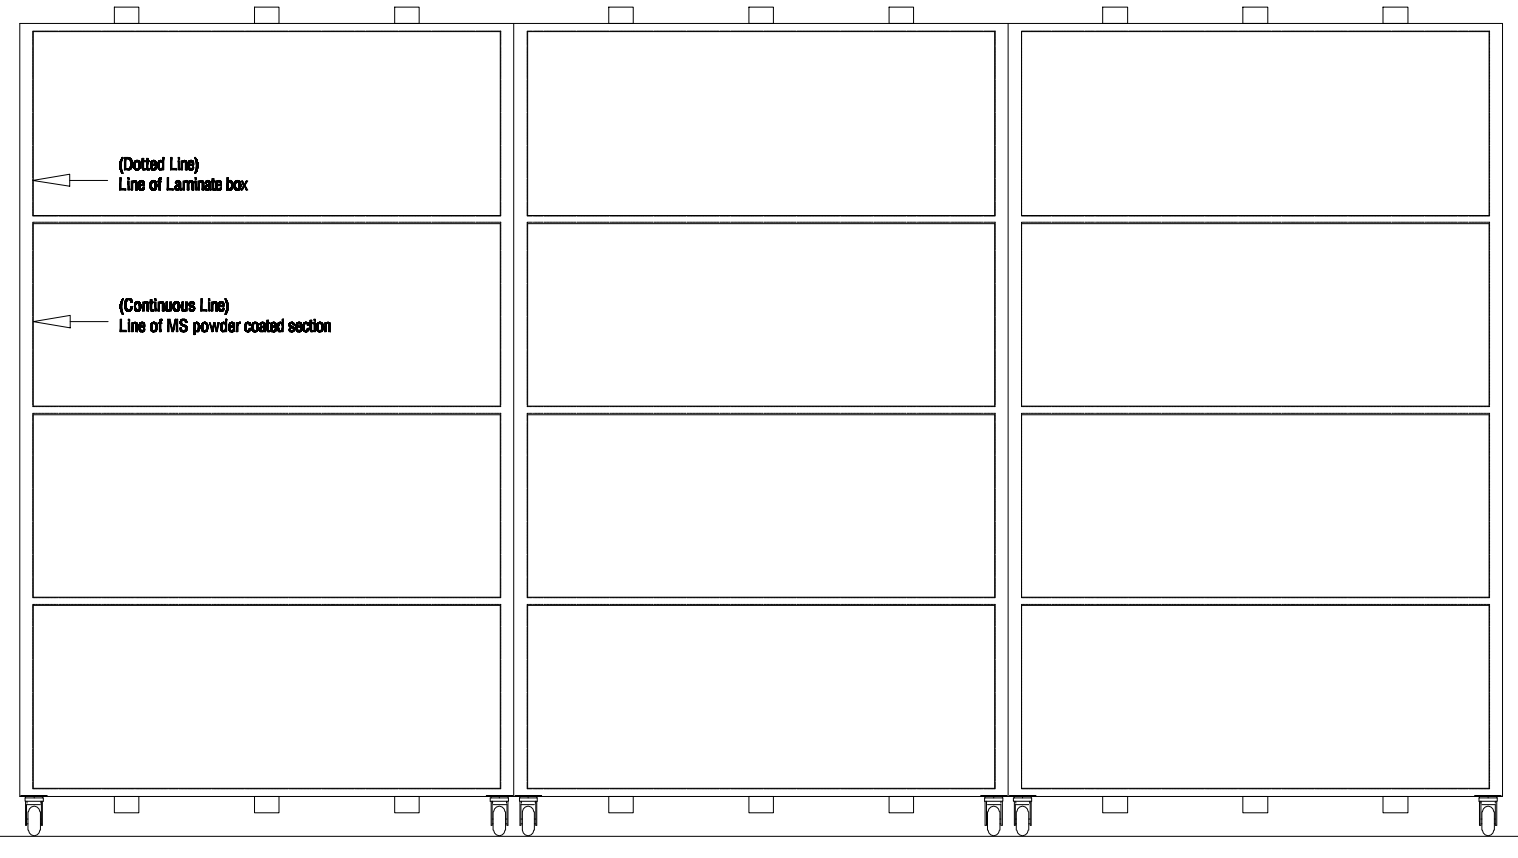

FRONT ELEVATION - File Rack Cluster

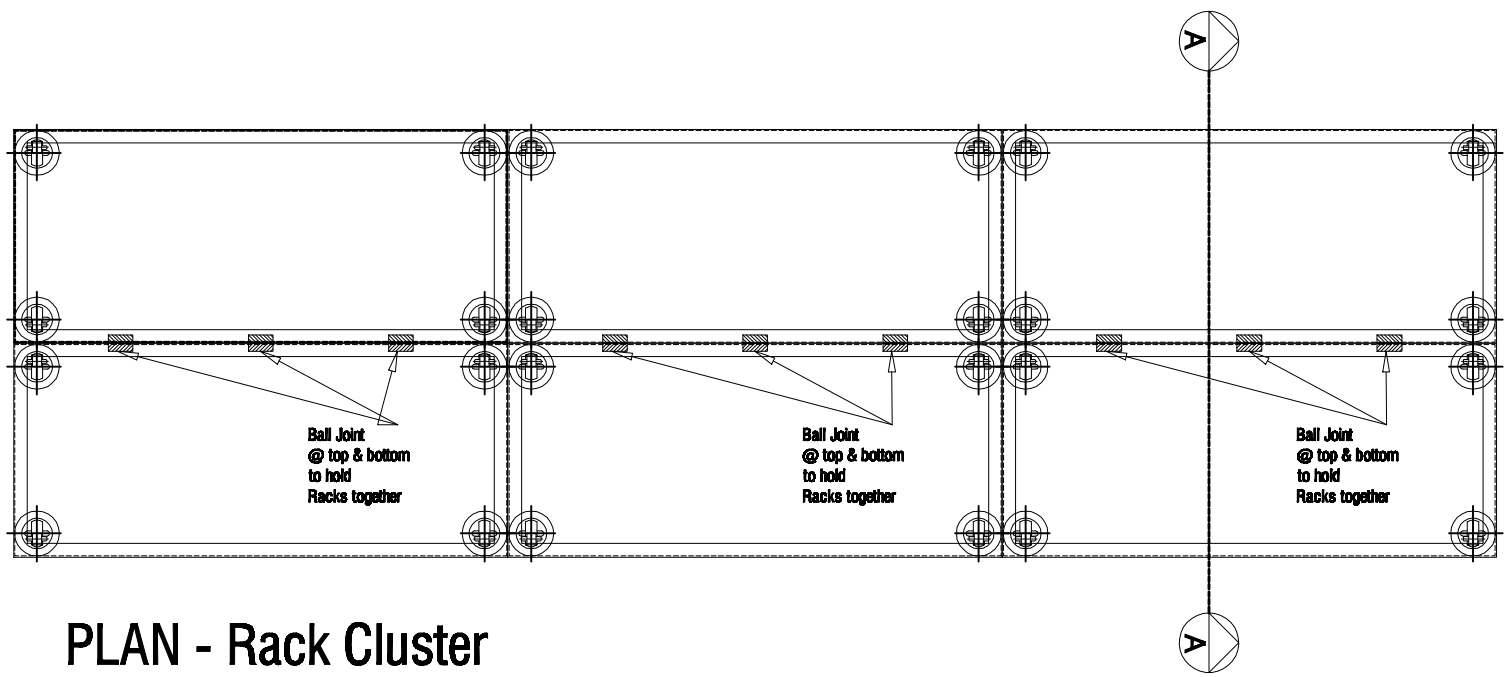

PLAN - Rack Cluster

PROJECT TITLE: PROPOSED RENOVATION OF THE OFFICE OF THE D.M.E @ TRIVANDRUM RECORDS ROOM – THIRD FLOOR	ARCHITECT: SYMPHONY DESIGN STUDIO		
DRAWING TITLE: TYPICAL FILE RACK DETAILS		SHEET NO. P.D.1.1	REV. NO. 0