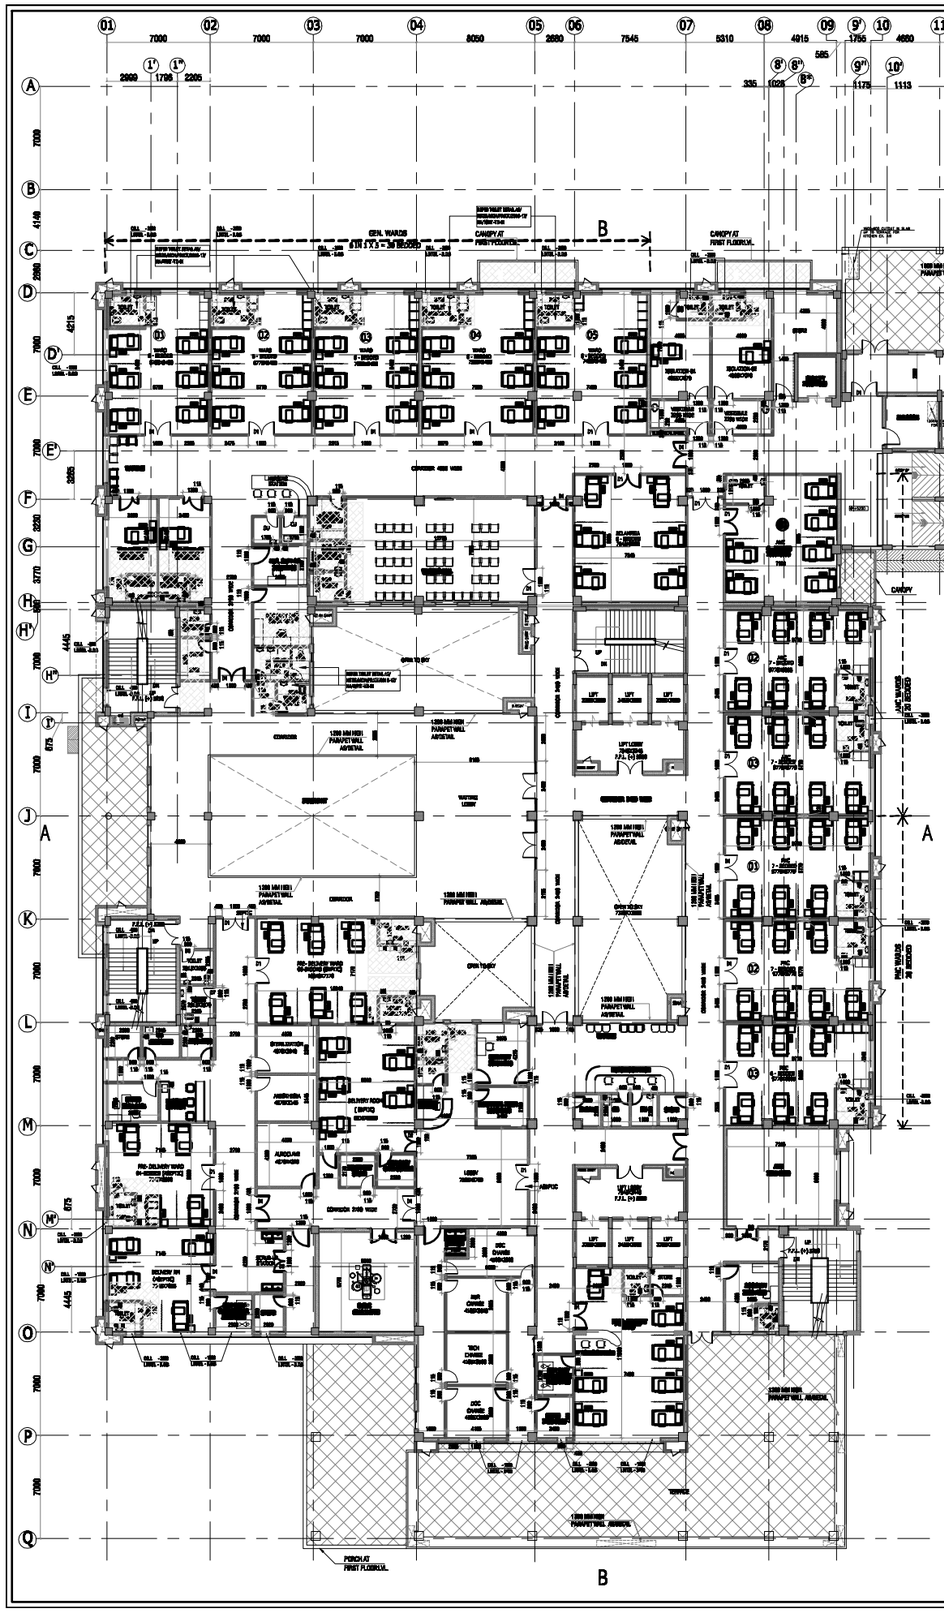

LEGEND

	BRICK WORK
	BRICK WORK UP TO 2250 MM HIGH
	COLUMN
	SUNK 150 mm

DOOR OPENING SCHEDULE

SLNO.	TYPE	WIDTH	HEIGHT	LINTEL
1.	D1	2000	2100	2100
2.	D1A	1800	2100	2100
3.	D2	1500	2100	2100
4.	D2A	1200	2100	2100
5.	D3	1000	2100	2100
6.	D3A	1000	2100	2100
7.	D4	1000	2100	2100
8.	D4A	1000	2100	2100
9.	D5	1000	2100	2100
10.	D5A	1000	2100	2100
11.	D6	1000	2100	2100
12.	D6A	1000	2100	2100
13.	D7	1000	2100	2100
14.	D8	1000	2100	2100
15.	D8A	1000	2100	2100
16.	D9	1000	2100	2100
17.	D9A	1000	2100	2100
18.	D10	1000	2100	2100
19.	D10A	1000	2100	2100
20.	D11	1000	2100	2100
21.	D11A	1000	2100	2100
22.	D12	1000	2100	2100
23.	D12A	1000	2100	2100
24.	D13	1000	2100	2100
25.	D14	1000	2100	2100

VENTILATOR OPENING SCHEDULE

SLNO.	TYPE	WIDTH	HEIGHT	SILL LVL.	LINTEL
1.	V2	1000	1400	1000	2400
2.	V2A	1000	1100	1300	2400
3.	V3	1000	1400	1000	2400
4.	V3A	1000	1100	1300	2400
5.	V4	1000	1400	1000	2400
6.	V4A	1000	1100	1300	2400
7.	V5	600	1400	1000	2400
8.	V1	600	600	1800	2400
9.	V2	600	600	1800	2400
10.	V3	1000	600	1800	2400
11.	V4	600	600	1800	2400
12.	V5	1000	1400	1000	2400 Ventilator
13.	V6	1000	1400	1000	2400 Ventilator

GOVT DOOR OPENING SCHEDULE

SLNO.	TYPE	WIDTH	HEIGHT	SILL LVL.	LINTEL
1.	GD1	900	2000	400	2400
2.	GD2	900	1100	2000	2400
3.	GD3	900	1100	1000	2400
4.	GD4	900	900	Below false ceiling	
5.	GD5	900	1100	1300	2400
6.	GD7	900	1100	2000	2400

STRUCTURAL GLAZING SCHEDULE

SLNO.	TYPE	WIDTH	HEIGHT	SILL LVL.	LINTEL
1.	FG1	2400	2400	1000	3400
2.	FG1A	2400	2400	1000	3400
3.	FG2	2100	2400	1000	3400
4.	FG3	2100	2400	1000	3400
5.	FG4	2100	2400	1000	3400
6.	FG5	2400	2400	1000	3400
7.	FG7	2400	2400	1000	3400
8.	FG8	2400	2400	1000	3400
9.	FG9	2400	2400	1000	3400
10.	FG9A	2400	2400	1000	3400
11.	FG9A1	2400	2400	1000	3400
12.	FG9A2	2400	2400	1000	3400
13.	FG9A3	2400	2400	1000	3400
14.	FG9A4	2400	2400	1000	3400
15.	FG9A5	2400	2400	1000	3400
16.	FG9A6	1800	2400	1000	3400
17.	FG9A7	1200	2400	1000	3400
18.	G1	3000	12000	400	12400
19.	G2	6000	12000	400	12400
20.	G3	6000	12000	400	12400

REVISIONS

MARK	DATE	DESCRIPTION
00	01-04-2017	GENERAL REVISION

PROJECT TITLE
PROPOSED 200 BEDDED
MCH AND GENERAL
STATE REFERRAL HOSPITAL
AT TILOI-AMETHI (SITAR PHARMA)

NAME OF CLIENT AGENCY
NATIONAL RURAL HEALTH MISSION
GOVT. OF U.P, LUCKNOW

ARCHITECT & PMC
HITES
HLL INFRA TECH SERVICES LTD

ASSOCIATES
AMA
AMAL KESARIA ASSOCIATES

DRAWING TITLE
HOSPITAL BUILDING
FIRST FLOOR PLAN

DRAWING NO.
NRHM/AMP/PLAN/03-GRAVEYARD

SCALE
1:100

		01.12.2016