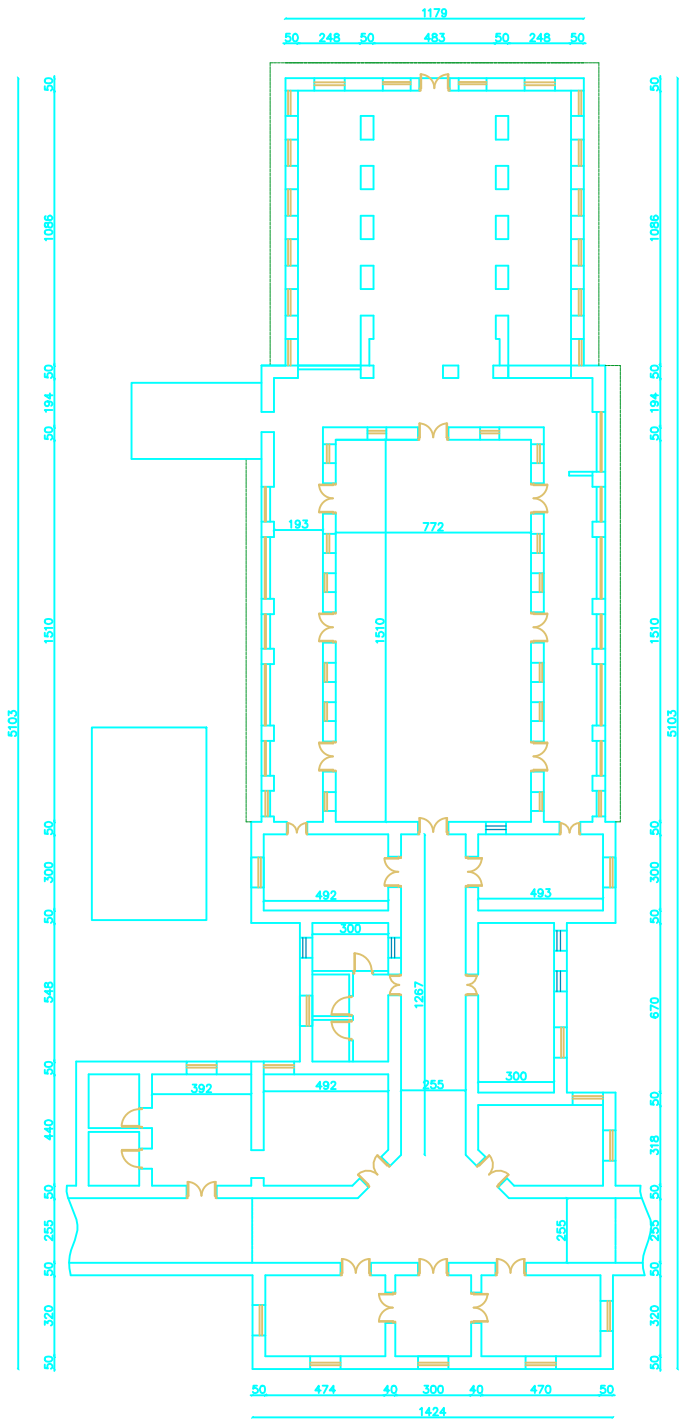


PROJECT

SAT
TRIVANDRUM

D:\1.jpg

CONSULTANTS

D:\LOGO.DWF


architecture
planning
interiors
graphics

t c 16/260(2)
eswaravilasom road
jagathy (po)
trivandrum-695014
kerala
india
+91 471 2332352
ashokassociates@gmail.com
www.ashokassociates.com


| DRAWING TITLE | AREA (sq.m) |
|---|---|
| EXISTING WARD 4 | 690 |

DRAWING TYPE
SCHEME

jose/d/medical college.dwg

| | | |
|---|---|---|
| PROJECT NO. | : | HLL/PNK/10 |
| DATE | : | 13 JAN 2011 |
| SCALE | : | NTS |
| DRAWING NO. | : | 01 |
| DIMENSIONS | : | IN CMS |
| DRAWN BY | : | SHAJI |
| CHECKED BY | : | ZUBIN |

REVISIONS

NORTH

| No. | DESCRIPTION | DATE |
|---|---|---|
| | | |
| | | |
| | | |
| | | |

VERIFIED BY

| | | |
|---|---|---|
| ARCHITECT | : | ASHOK KUMAR |
| SIGNATURE | : | |
| BUILDER | : | |
| SIGNATURE | : | |
| CLIENT | : | HLL/S W DEPT./GOK |
| SIGNATURE | : | |

- all dimensions to be checked at site.
- no dimensions to be scaled off from drawings.
- only written dimensions to be followed on the event of any discrepancies or difference between any architectural drawings and structural drawings or other engineering drawings or site conditions or otherwise, immediate refernce is to be made to the architect for clarification prior to execution of work at site.

DRAWING STATUS
FOR DISCUSSION AND ESTIMATES ONLY

notes

TOTAL HEIGHT (WITHOUT SLAB) 410


this design and drawing are the sole property of ashok & associates and shall not be traced, copied, reproduced, modified, lent or made unauthorised use of in any other manner without prior written consent of the architect