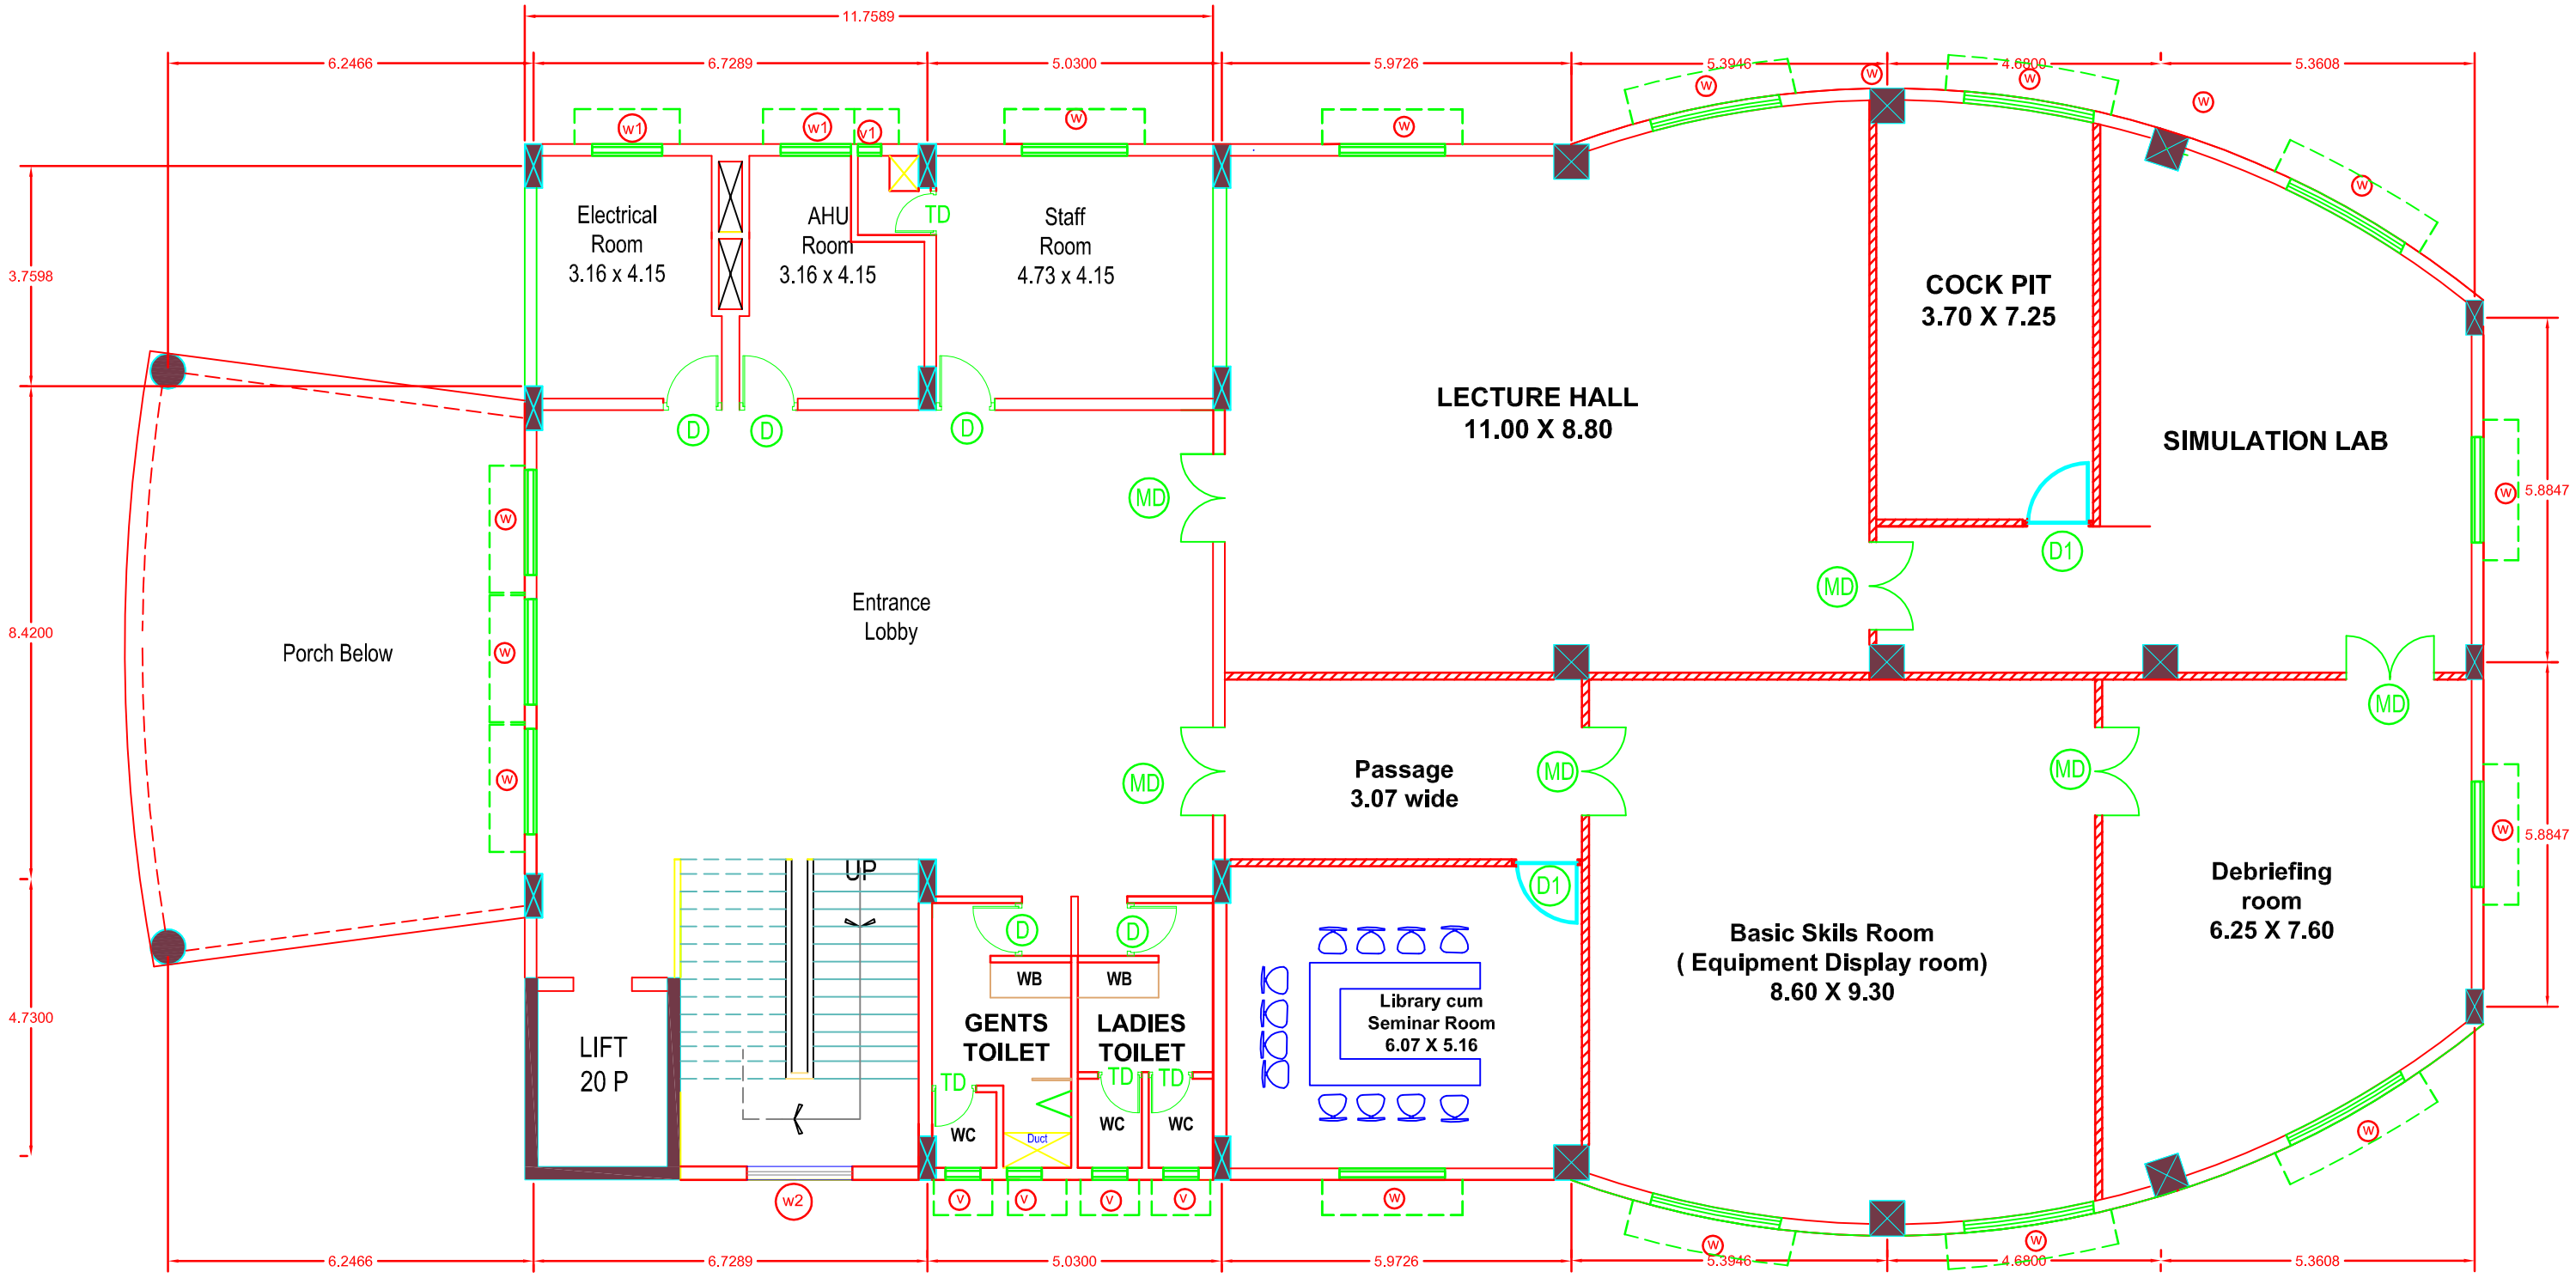

PROPOSED LIBRARY BLOCK - FIRST FLOOR PLAN

Client:	Consultant:
Kozhikode Medical College	HLL Lifecare Limited